Atlantis Foundries
William Gourlay Road
Atlantis Industrial
Cape Town, South Africa, 7349
Tel: +27 21 495 4400
Email: info@atlantissez.co.za
www.atlantissez.com

REQUEST FOR QUOTATION (RFQ)

To:	**The Bidder**

1 REQUESTOR & BID PARTICULARS

Project Description	**Appointment of a Contractor for the Re-commissioning, Repair, and Installation of Solar Street Lights, Associated Electrical Cabling, and Security Fencing**		
Bid & Specification Enquiries	scm@atlantissez.co.za		
RFQ Reference	RFQ 044 2026		
Bid submission	Please return your quotation to scm@atlantissez.co.za, on or before closing date and time. Late submission of Bids will NOT be considered for evaluation.		
Bid Closing Date	**20 November 2026**	**Bid Closing Time**	**16h00**

2 SPECIFICATIONS

The Atlantis Special Economic Zone Company SOC Ltd (ASEZCo) invites suitably qualified and credible service providers to submit quotations for the services outlined below.

2.1 PROJECT OVERVIEW

The project involves the replacement of damaged low-voltage electrical cabling and earthing conductors, reinstatement of cable tray infrastructure and perimeter fencing, and testing and certification of the completed installation.

Site Location : Atlantis Special Economic Zone– (Zone 1). 7 Neil Hare Rd, Atlantis, Cape Town, 7349.

https://maps.app.goo.gl/FoHeGLeYmPXYKS3E6?g_st=im

2.2 DETAILED SCOPE OF WORKS

2.2.1 Low-Voltage Copper Cabling and Earth Conductor Replacement

- **61m x 70 mm2 x 4-Core 600/1000V PVC SWA PVC Copper Cable:**

Supply, draw through existing wireways (suspended at 8.5m), clamp, and neatly dress replacement cable in one continuous, un-spliced run from the designated source DB to destination terminals. In-line splicing or through-joints are strictly prohibited.

- **61m x 70 mm2 Bare Copper Earth Wire:**

Supply, route (with item 3.1.1), secure, and bond to the main facility earthing busbars and earthing system.

- **40m x 95 mm2 x 4-Core 600/1000V PVC SWA PVC Copper Cable:**

Supply, haul, route, clamp, and dress replacement cable in one continuous, un-spliced run between the respective board compartments.

- **Cable Glanding, Lugs, and Terminations:**

Make off all cable ends using heavy-duty brass mechanical compression glands and PVC outer shrouds - compliant with SANS 1213.

- **Labelling and Tagging:**

Fit engraved identification labels/tags on both ends of all replacement cables directly below gland terminations, detailing cable ID, feeder designation, core configuration, and cross-sectional area.

2.2.2 **Wireways and Cable Tray Reinstatement**

- Strip out distorted tray lengths, supply, and erect 300mm wire-mesh vertical cable tray wireways.
- Secure cable trays with brackets and unistrut supports at intervals not exceeding 1 000 mm.
- Install individual PVC-sheathed stainless steel bandit strapping / heavy-duty UV-stabilized ties to secure reinstated vertical cable runs at maximum 1 000 mm centres.
- Re-establish equipotential earth bonding jumpers across all tray splices and bond the tray frame directly to the local earth bar using minimum 16mm2 green/yellow insulated bonding conductors.

2.2.3 **Perimeter lights and Fence Reinstatement**

- Carefully de-mount damaged mesh panel.
- Supply and erect 2x Cochrane welded mesh panel (2 100 mm height ×3 300 mm).
- Install using manufacturer-approved high-tensile tamper-proof shear-cone drive fasteners, clamp bars, and fixings. Re-align adjacent straining posts and inspect adjoining foundations.
- Solar Battery Diagnostics & Re-commissioning: Perform diagnostic checks, deep-capacity charging, and re-activation of existing dormant Lithium Iron Phosphate batteries to restore light operation.
- Solar & Lighting Infrastructure: Repair, supply, and install high-efficiency solar panels, LED luminaires, and control electronics for non-operational streetlights.

2.2.4 **Testing, Inspection, and Statutory Commissioning**

- Conduct insulation resistance (Megger) tests, continuity tests, and earth loop impedance testing across all installed conductors prior to energization.
- Issue an official supplementary Electrical Certificate of Compliance (CoC) signed by a registered Installation Electrician pursuant to the Electrical Installation Regulations (OHS Act 85 of 1993) and SANS 10142-1.

Site Inspection

Bidders are encouraged to verify the above measurements prior to submitting a quotation. To facilitate this, a site inspection has been arranged as follows:

Date: 13 November 2026

Time: 12h30

Venue: Atlantis Special Economic Zone (ASEZ) Office, Atlantis Foundries Business Park, William Gourlay Street, Atlantis

Please note: Bidders are strongly encouraged to attend the site inspection for the above-mentioned project to verify site conditions and confirm measurements.



Figure 1: 70mm2 Cable and BCEW severed above the MAIN DB.

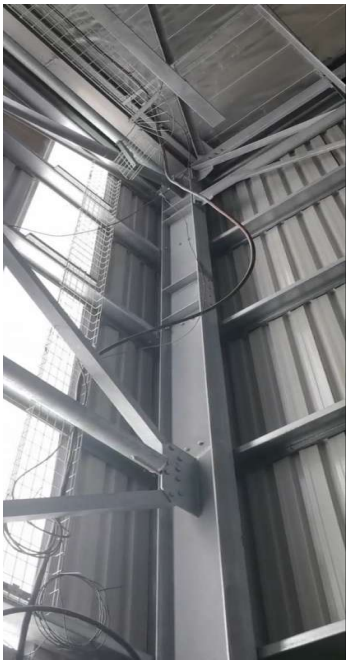


Figure 2: 70mm2 Cable and BCEW are missing. Damaged cable trays.

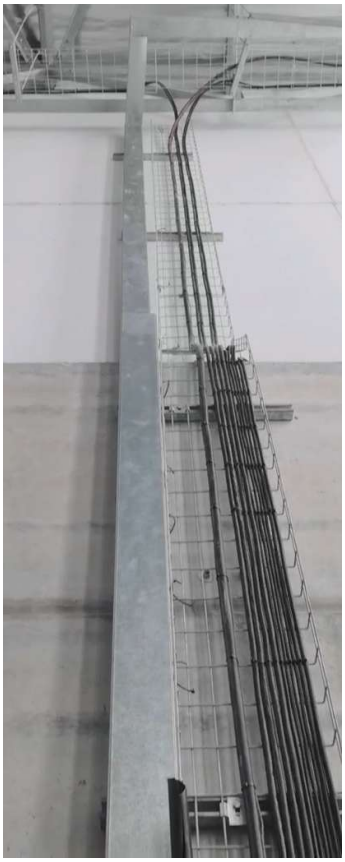


Figure 3: 70mm2 Cable and BCEW missing.

3 GENERAL NOTES

Dimensions and levels are to be checked on site before setting out, manufacturing or commencing work.

- Refer to Drawing No.: Annexure C – Single Line Diagram

4 STATUTORY COMPLIANCE

4.1 The attention of the Contractor is drawn to the legal principle of "Ignorantia juris non excusat" (ignorance of the law excuses not) and, notwithstanding any possible errors or omissions from the contract documentation, the contractor is required to ensure that all materials brought onto the site and all work carried out on the site are fully compliant with all applicable statutes, regulations and codes of practice.

All demolition and/or construction work is to comply with at least the following:

- The Occupational Health and Safety Act 85 of 1993, as amended.
- The Construction Regulations, 2014, promulgated in terms of the Occupational Health and Safety Act.
- The Electrical Installation Regulations, 2009, as amended.

- SANS 10142-1: The Wiring of Premises – Low-Voltage Installations.
- Applicable SANS standards for electrical cables, earthing, cable trays and installation materials.
- Applicable municipal bylaws, environmental requirements and site-specific safety regulations.
- All applicable manufacturer specifications, approved project specifications and statutory testing, commissioning and Electrical Certificate of Compliance requirements.

5 OTHER REQUIREMENTS

5.1 Bidder must be registered with the Construction Industry Board (CIDB) under General Building Works (GB) for Grade 1 or Higher. Proof of registration submitted and must be valid at the time of bidding.

5.2 **Proof of at least 2 projects that demonstrate that the service provider completed projects that contained** years demonstrating experience in electrical works, cabling, cable tray installation, earthing and electrical infrastructure reinstatement, and at least one (1) project involving electrical testing, commissioning and certification. Contactable references and Certificates or Letters of Completion must be provided.

5.3 Proposed programme (bar chart) for works duration – assume 1st of December 2026 appointment date

5.4 Proof of Public Liability Insurance (Min R 2 000 000) will be required before the SLA can be signed.

5.5 Proof that the bidder has access to a suitably qualified and registered Installation Electrician to undertake the required electrical testing, commissioning and issuance of the supplementary Electrical Certificate of Compliance (CoC) with the relevant Department of Labor.

6 PENALTY CLAUSE

A penalty of R1 500.00 per calendar day will be deducted from the final payment for every day the installation exceeds the agreed-upon completion date, up to a maximum of 10% of the total contract value.

7 COST PROPOSAL

The quoted rates must be all-inclusive and shall cover all costs associated with the execution of the project.
No unspecified or additional costs will be permitted to ensure a fair and equitable evaluation of all bids
Bidders may attach a detailed quotation on the company letterhead.
Offer to be valid for 90 working days from the bid closing date.

Refer to Annexure A – Pricing Schedule

NB: Bidders are required to submit detailed product data sheets, specifications, or manufacturer brochures for all products quoted. The submitted data sheets will be used to verify compliance with the specified technical requirements. It is the bidder's responsibility to ensure that the documentation clearly corresponds to the products being offered.

8 MANDATORY REQUIREMENTS

Bidders that fail to adhere to any of the following requirements listed in paragraph 8.1 & 8.2, will be rendered non-responsive and will not be further evaluated

8.1 Minimum / Administrative

8.1.1 Quotation submitted aligned with specification (fully priced pricing schedule)

8.1.2 Bidders must be registered on Central Supplier Database (CSD) and have active status on or before the closing date and time of the bid, (MAAA number to be provided)

8.1.3 Bidder must be registered with the Construction Industry Board (CIDB) under General Building Works (GB) Grade 1 or Higher.

I. The bidder's CIDB registration must be valid and active, and the applicable grading designation must be appropriate for the nature and value of the works to be undertaken.

II. Bidders must submit proof of their CIDB registration/CRS number with their quotation. ASEZ reserves the right to verify the bidder's CIDB registration and grading designation against the CIDB Register of Contractors.

8.1.4 WCBD-4 form (attached) completed and stamped, signed and dated by a commissioner of oaths, and must be within the 12 months validity period.

8.1.5 Each party participating in a Joint Venture or Consortium must be tax compliant and must provide a WCBD 4

8.1.6 Attendance at the site briefing for the above-mentioned project is compulsory. Bidders must attend to verify site conditions and confirm measurements. Failure to attend will result in the quotation being deemed non-responsive.

8.2 Mandatory Technical Requirements

Bidders must submit evidence demonstrating compliance with the following mandatory technical requirements. Failure to provide the required evidence will render the bid non-responsive

8.2.1 **Relevant Project Experience**

8.2.1.1 The bidder must demonstrate successful completion of at least two (2) projects involving electrical infrastructure works.

8.2.1.2 At least one (1) of the submitted projects must have included electrical testing, commissioning, and the issuance of an Electrical Certificate of Compliance (CoC).

As proof, bidders must submit:

I. Signed reference letter from the client/s /Completion certificates or Letter of completion

8.2.2 **Registered Installation Electrician**

The bidder must provide proof of access to a suitably qualified and registered Installation Electrician authorised to undertake electrical testing, commissioning, and the issuance of a supplementary Electrical Certificate of Compliance (CoC) in accordance with the Electrical Installation Regulations, 2009, promulgated under the Occupational Health and Safety Act, 85 of 1993.

As proof, bidders must submit:

I. Proof shall consist of a **valid** Installation Electrician registration certificate issued by the Department of Employment and Labour.

Where the Electrician is not employed by the bidding entity, such arrangements must be declared when submitting the bid.

9 EVALUATION METHODOLOGY

9.1 Bids shall be evaluated in terms of the following phases:

9.1.1 **Phase 1 - Compliance Checking**

During this phase, bids will be verified against the mandatory requirements as set out in paragraph 8 of this document

9.1.2 **Phase 2**: **80/20 Preference Points System**

Only qualifying bids will be evaluated in terms of the 80/20 preference points system, where the 80 points will be used for price and the 20 points are awarded to the bidder for attaining B-BBEE status level contributor in accordance with their BEE Certificate or affidavit.

B-BBEE points may be allocated to bidders on submission of the following documentation or evidence:

9.1.2.1 A duly completed Preference Point Claim Form: Standard Bidding Document (WCBD 6.1); and

9.1.2.2 B-BBEE Certificate / Affidavit

The bidder with the highest total number of points will be awarded the contract, unless other objective criteria allows in accordance with section 2(1)(f) of the PPPFA and regulations 4 of PPR 2022.

10 TERMS AND CONDITIONS

10.1 The quotation is subject to the General Conditions of Contract and the terms and conditions hereof.

10.2 All quoted prices will be deemed to include VAT.

10.3 Quotations must be valid for 60 working days except where otherwise specified.

10.4 The ASEZCo reserves the right not to accept any quotation and to re-invite fresh quotations.

10.5 B-BBEE points may be allocated to bidders on submission of the following completed Preference Point Claim Form: Standard Bidding Document (WCBD 6.1); and B-BBEE Certificate / Affidavit completed and stamped, signed and dated by a commissioner of oaths.

10.6 The ASEZCo reserves the right to request any additional information and/or samples of items quoted.

10.7 Failure to comply with product specifications & inability to meet delivery times will render a quotation non-responsive.

10.8 The taxes of the successful bidder must be in order.

10.9 All delivery costs must be included in the quoted price, for delivery at the prescribed destination.

10.10 All goods supplied must be approved by the South African Bureau of Standards (SABS) (where applicable).

10.11 Prospective bidders' registration on the Central Supplier Database (CSD) must bevalid at the time of bid closure. Please check status on www.csd.gov.za.

10.12 Where a bidder is not tax compliant, the ASEZCo will notify the bidder in writing of their non-compliant status and the bidder will be requested to submit written proof from SARS of their tax compliance status or proof that they have made an arrangement to meet their outstanding tax obligations within 7-working days.

10.13 No late or incomplete quotations will be accepted.

10.14 The following particulars of bidders must be stated on all quotations:

a) Name of company

b) Address

c) Contact details (E-mail & Telephone number)

d) VAT registration number

e) The MAAA Central Supplier Database (CSD) Number

11 IMPORTANT NOTES TO BIDDERS

11.1 Please return your quotation to the person listed under bid particulars on or before closing date and time.

11.2 **No late or incomplete quotations will be accepted.**

11.3 Please complete price per each unit item.

11.4 The ASEZCo strongly condemns any form of fronting. Therefore, in ensuring that bidders conduct themselves in an honest manner, the ASEZCo will, as part of the bid evaluation processes, conduct, or initiate the necessary enquiries / investigations in determining the accuracy of the representations made in bid documents / proposals.

12 JOINT VENTURE / CONSORTIUM / TRUST

12.1 A joint venture, consortium or trust will qualify for points on evaluation of their B-BBEE status level as a legal entity, provided that the entity submits the requisite B-BBEE status level certificate.

12.2 Bidders must submit substantive proof of the existence of joint ventures and/or consortium arrangements. The ASEZCo will accept signed agreements as satisfactory proof for the existence of a joint venture and/or consortium arrangement.

12.3 Joint venture and/or consortium agreements must clearly set out the roles and responsibilities of the lead partner. The agreement must also clearly identify the lead partner that is accordingly provided with a power of attorney to bind the other co-parties in all matters pertaining to the joint venture and/or consortium arrangement.

13 CONTRACTUAL ASPECTS

13.1 The contents of this document shall be deemed to constitute the Special Conditions of Contract applicable to this bid and shall be read together with the General Conditions of Contract

issued in accordance with Chapter 16A of the Treasury Regulations.

13.2 Where, however, the Special Conditions of Contract are in conflict with the General Conditions of Contract, the Special Conditions of Contract shall prevail.

13.3 The bid document, together with the specifications contained in this document, shall constitute part of the Contract.

13.4 Bidders shall not perform any work or render any services in terms of the Contract unless in receipt of a written instruction to this effect by the ASEZCo. The successful bidder may not assign its obligations.

13.5 The successful bidder must advise the CFO of ASEZCo immediately when unforeseeable circumstances will adversely affect the execution of the contract. Full particulars of such circumstances as well as the period of delay must be furnished.

13.6 **Proof of Public Liability Insurance (Min R 2 000 000) will be required before the SLA can be signed.**

14 LOCAL LABOUR / EMPLOYMENT

14.1 Awarded bidders may be required to utilise local labour for employment (as appropriate)

14.2 The following to be actively considered/requested at time of project scoping:

- The provision of opportunities for Small, Medium and Micro- Business Enterprises(SMMEs).
- The provision of work opportunities for local labour in the Atlantis and surrounding areas, including consideration for internships, job shadowing and work experience.

15 PERFORMANCE VERIFICATION

15.1 The ASEZco's appointed contract manager or agent verifies that the performance of this contract in terms of services, delivery service, goods, labour and any other element specified in this contract is at the contracted performance level and/or the goods meet the contracted specifications with the represented of the contracted provider. Both parties verify this through signing the verification documentation. Both parties, at this time, agree on quantity, unit cost and total value on the same signed document.

16 DISCLAIMER

16.1 The ASEZCo has produced this document in good faith. The ASEZCo, its agents, and its employees and associates do not warrant its accuracy or completeness; make no representation, warranty, assurance, guarantee or endorsements to any third parties concerning the document. The ASEZCo has no liability towards the bidders in connection therewith.

16.2 Bidders must make and rely on their own investigations and satisfy themselves as to the correctness of all aspects of the bid. The ASEZCo will not be liable for any incorrect or potentially

misleading information in relation to any part of this document and any accompanying bid documents.

16.3 The ASEZCo reserves the right not to appoint any contracted partner who does not comply with the conditions of this bid or if information is obtained by the ASEZCo about a bidder that could put the ASEZCo at risk.

16.4 The ASEZCo reserves the right to cancel this bid should the budget not be available at the time of award to cover the full quote of this bid or if the need does not exist anymore or the specification has changed.

16.5 It must be noted that the Atlantis Special Economic Zone reserves its right to:

a) Award the bid to a bidder other than the highest scoring bidder where objective criteria allow.

b) To reject the lowest acceptable bid received; and/or

c) Cancel this bid.

NATIONAL TREASURY GENERAL CONDITIONS OF CONTRACT (NT GCC)

*Please refer to the of website of the National Treasury' for the general conditions of contract

http://www.treasury.gov.za/divisions/ocpo/sc/GeneralConditions/General%20Conditions%20of%20Contract

-%20Inclusion%20of%20par%2034%20CIBD.pdf

End

ANNEXURE A: PRICING SCHEDULE: REPAIRS AND REPLACEMENT TO ELECTRICAL CABLES

Item No	Payment Refers	Description	Unit	Qty	Rate	Amount R
A		**PRELIMINARIES & GENERAL**				
A.1		Site safety establishment, clearing cut cable stubs, risk assessments, and disposal of scrap debris	Sum	1		
A.2		Provision of access equipment for the full duration of the installation. Includes delivery to site and collection upon completion. Bidder to confirm lift capacity, installation period and platform height adequate for works. If Mechanical, fuel and operator costs to be included in rate. State method of access: _____	Sum	1		
B		**ELECTRICAL RETICULATION REINSTATEMENT**				
B.1		**POWER CABLES** 600/1000V PVC SWA PVC Copper Cables				
B.1.1		Supply and Install the following:				
		1) 70mm² x 4C	m	61		
		2) 95mm² x 4C	m	40		
B.1.2		Supply and Install Cable Joint requirements				
		8) 70mm² x 4C	no	-		
		9) 95mm² x 4C	no	-		
B.1.3		Supply and Install Cable termination requirements				
		8) 70mm² x 4C	no	2		
		9) 95mm² x 4C	no	2		
		Bare Copper Earth Wire (BCEW)				
B.1.4		Supply and Install the following:				
		1) 70mm² BCEW	m	61		
		2) 95mm² BCEW	m	40		
B.1.5		Supply and Install Cable termination requirements				
		1) 70mm² BCEW	no	2		
		2) 95mm² BCEW	no	2		
TOTAL CARRIED FORWARD TO NEXT PAGE					**R**	

TOTAL BROUGHT FORWARD					**R**	
B.1.6		Labelling at each cable end 1) Engraved designation labels and core numbering	no	4		
B.2		**WIREWAYS AND CABLE TRAYS**				
B.2.1		Strip damaged/distorted cable tray, recover re-usable material 1) 300mm Wire-mesh tray	m	6		
		Re-install cable tray in correct position including tie-ins 1) 300mm Wire-mesh tray	m	6		
B.2.2		Extra-over for supply and install cable tray 1) 300mm Wire-mesh tray	m	5		
B.2.3		Earth bonding jumpers across tray splices and connection to local facility earth bar.	Sum	1		
B.3		**TESTING AND COMMISSIONING**				
B.3.1		Quality control inspection, pre-commissioning Megger (insulation resistance), continuity, and earth loop impedance	Sum	1		
B.3.2		Supplementary Electrical Certificate of Compliance (CoC) issued by an Accredited Person / Installation Electrician	Sum	1		
C		**PERIMETER REINSTATEMENT**				
C.1		De-mount cut panel, supply and erect 1x Cochrane ClearVu medium-spec panel (2100 mm high × 3300 mm wide) c/w clamp strips, backing plates, and anti-tamper shear-off drive bolts	no	1		
SUB-TOTAL						

15% VALUE ADDED TAX	

TOTAL AMOUNT	

ELECTRICAL SPECIFICATIONS

STANDARDS AND SPECIFICATIONS

Electrical designs for the purpose of construction / implementation will be completed considering, inter alia, the following Standards and Specifications:

NRS 044	Working procedures and standards in respect of the installation of new electrical works and telecommunication facilities, or the extension or modification of such existing works and facilities.
NRS 074-1	Low-voltage (600/1 000 V) cable systems for underground electrical distribution.
SANS 10142-1 (2020)	The wiring of premises – Part 1: Low-voltage installations.
SANS 10198-13 (1999)	The selection, handling, and installation of electric power cables of rating not exceeding 33 kV Part 1 to 13.
SANS 152	Low-voltage air-break switches, air-break disconnectors, air-break switch-disconnectors, and fuse-combination units. (Superseded by SANS 60947-3)
SANS 156	Moulded-case circuit breakers.
SANS 164-0	Plug and socket outlet systems for household and similar purposes for use in South Africa – Part 0: General and safety requirements.
SANS 164-1	Plug and socket outlet systems for household and similar purposes for use in South Africa – Part 1: Conventional system, 16 A 250 Vac.
SANS 164-2	Plug and socket outlet systems for household and similar purposes for use in South Africa – Part 2: IEC system, 16 A 250 Vac.
SANS 164-3	Plug and socket outlet systems for household and similar purposes for use in South Africa – Part 3: Conventional system, 6 A 250 Vac.
SANS 164-4	Plug and socket outlet systems for household and similar purposes for use in South Africa – Part 4: Dedicated system, 16 A 250 Vac.
SANS 164-5	Plug and socket outlet systems for household and similar purposes for use in South Africa – Part 5: Two-pole, non-

	rewirable plugs, 2.5 A 250 Vac, with cord, for connection of class II equipment.
SANS 164-6	Plug and socket outlet systems for household and similar purposes for use in South Africa – Part 6: Two-pole systems, 16 A 250 Vac, for connection of class II equipment.
SANS 337	Stove couplers.
SANS 529	Heat-resisting wiring cables.
SANS 556-1	Low-voltage switchgear – Part 1: Circuit breakers.
SANS 61386-21/IEC 61386-21	Conduit systems for cable management – Part 21: Particular requirements – Rigid conduit systems.
SANS 61386-22/IEC 61386-22	Conduit systems for cable management – Part 22: Particular requirements – Pliable conduit systems.
SANS 61386-23/IEC 61386-23	Conduit systems for cable management – Part 23: Particular requirements – Flexible conduit systems.
SANS 61643-1/IEC 61643-1	Low-voltage surge protective devices – Part 1: Surge protective devices connected to low-voltage power distribution systems – Requirements and tests.
SANS 61643-12/IEC 61643-12	Low-voltage surge protective devices – Part 12: Surge protective devices connected to low-voltage power distribution systems – Selection and application principles.
SANS 62040-1/IEC 62040-1	Uninterruptible power systems (UPS) – Part 1: General and safety requirements for UPS.
SANS 62053-11/IEC 62053-11	Electricity metering equipment (ac) – Particular requirements – Part 11: Electromechanical meters for active energy (classes 0,5, 1 and 2).
SANS 62053-21/IEC 62053-21	Electricity metering equipment (ac) – Particular requirements – Part 21: Static meters for active energy (classes 1 and 2).
SANS 62103/IEC 62103	Electronic equipment for use in power installations.
SANS 62305-1/IEC 62305-1	Protection against lightning – Part 1: General principles.
SANS 62305-2/IEC 62305-2	Protection against lightning – Part 2: Risk management.
SANS 62305-3/IEC 62305-3	Protection against lightning – Part 3: Physical damage to structures and life hazard.

SANS 62305-4/IEC 62305-4	Protection against lightning – Part 4: Electrical and electronic systems within structures.
SANS 767-1	Earth leakage protection units – Part 1: Fixed earth leakage protection circuit breakers.
SANS 780	Distribution transformers.
VC 8003	Compulsory specification for manually operated switches for fixed installations, as published by Government Notice No. R. 438 (Government Gazette 18779) of 3 April 1998.
VC 8006	Compulsory specification for safety of flexible cords for electrical appliances, as published by Government Notice No. R. 1079 (Government Gazette 33763) of 19 November 2010.
VC 8008	Compulsory specification for plugs, socket outlets and socket outlet adaptors, as published by Government Notice No. R. 1075 (Government Gazette 33763) of 19 November 2010.
VC 8035	Compulsory specification for earth leakage protection units, as published by Government Notice No. 2286 (Government Gazette 10987) of 16 October 1987.
VC 8075	Compulsory specification for the safety of electric cables with extruded solid dielectric insulation for fixed installations (300/500 V to 1 900/3 300 V), as published by Government Notice No. R. 1165 (Government Gazette 25306) of 15 August 2003.

Note that the above is a non-exhaustive list.

ELECTRICAL INSTALLATION REQUIREMENTS

GENERAL

Care shall be taken to only supply and install equipment that will be able to withstand the environmental (coastal) and electrical conditions in which they shall be installed and operated.

CABLE INSTALLATION

All cables shall be in accordance with the standard and detail specifications.

Cables shall be loaded, transported and off-loaded on wooden cable drums manufactured and supplied for the purpose by the cable manufacturer.

The transportation, loading, off-loading and installation of the cables shall be in strict accordance with the requirements of the cable manufacturer, this specification and relevant

standards which shall be continuously supervised and controlled by a competent person who is well experienced in the handling and installation of cables.

Cables that are not terminated shall at all times be capped and sealed to protect the ends from the ingress of moisture and dirt.

Cables shall be installed following the routes specified. Cable lengths are nominal and shall not be used for ordering purposes. The Electrical Contractor shall be remunerated on actual lengths of cable installed. All wastage shall be for the account of the Contractor.

All cables shall be rolled from the wooden cable drum such that the cable will not be subjected to twisting or tension values exceeding the values specified by the manufacturer.

Cables laid in the same trench shall be laid parallel to each other maintaining the specified spacing, and shall not be in contact with each other where they cross.

All cables shall be run in single un-spliced lengths and shall be drawn up and terminated in the distribution kiosk, distribution boards, plant or equipment as required. When complete, all cabling and wiring shall present a neat and tidy appearance.

No joints shall be allowed in cables unless pre-approved in writing by the Engineer and where called for in the Bill of Quantities, and when the cable lengths exceed the maximum standard drum lengths supplied by the manufacturer.

The minimum radius of bends in all cables shall be as per the manufacturer recommendation to ensure that the minimum bending radii of the cables are always maintained during and after installation. Failure to adhere to this requirement may result in the rejection of the particular cable.

Special care shall be taken during installation to avoid any damage to the sheaths of the cable. Rollers and pulling socks or other suitable means approved by the Engineer shall be used for installing the cables in trenches. The rollers shall be free of sharp edges and shall be spaced to prevent the cable from touching the ground during the pulling process. Corner rollers shall be used at each corner and where required bond pulling shall be used.

Where communication, instrument or signal type service cables run with power cables in the same trench, the minimum separation shall be 500 mm. Where “signal” and power services cross, they shall be separated vertically by 500 mm.

The cables shall be laid in such a manner that the beginning of a drum shall be laid from the end of the previous drum to ensure that the lay of the cores remain the same.

All cables shall be fitted with the appropriate size lugs at the termination. All lugs and ferrules equal or greater than 16 mm^2 shall be crimped with a hydraulic crimper only using a hexagon die.

All glands, lugs, nuts, bolts and other consumables, where not specifically detailed in the Bill of Quantities, shall be included within the price for cable terminations.

Where cables cross under roadways, walkways, parking areas, paved areas and other services, and where cables enter buildings, the cables shall be installed in 110 mm diameter Class 9 uPVC pipes or as indicated on the drawings.

Every cable shall be marked on both ends by means of an approved type of cable tag label on which the size of cable and its source or destination and cable number is indicated. The label shall be installed around the outer PVC sheath immediately below the cable termination and gland.

Cables in Trenches

Cables in Sleeves

Pulling socks or other suitable means approved by the Engineer shall be used for the installation of cables in sleeves. Care shall be taken to ensure that the maximum allowed mechanical forces on the cables are not exceeded and that the sheaths are not damaged during installation. The Contractor shall furthermore ensure that the cables are not kinked or excessively bent while maintaining the minimum bending radius as specified by the manufacturer.

The Contractor shall use the necessary precautions to ensure that cables are not damaged at the mouth of cable sleeves.

The Contractor shall inspect the sleeves before installation of the cables to ensure and confirm that there are no sharp edges present that could cause damage to the sheaths.

Cables found with scratch marks or other forms of damage will be rejected and shall be replaced at the Contractor's cost.

Should long runs of cables in sleeves be encountered, it may be required to grease the cable with petroleum jelly or other non-aggressive compound to facilitate the installation. This must be discussed with and approved by the Engineer prior to installation.

Cables on Cable Racking

Cables to be installed on cable racking shall be secured to the cable racking at intervals not exceeding 1000 mm.

Cables with diameters larger than 50 mm shall be secured by means of stainless steel bandit straps (over a PVC strap for the protection of the sheath). Smaller cables shall be secured by means of PVC cable ties. All cables shall be individually strapped.

Where cables pass through any fire barrier or walls, the filling and all cables for a minimum length of 600 mm on either side shall be coated with an approved fire retardant similar or equivalent to Prosafe WB with a final coat of Prosafe Topcoat of matching colour to the Engineer's or Architect's approval. All products shall be handled and applied to manufacturer's recommendations.

Cable Numbering and Core Identification

Each cable shall be numbered by means of an approved type of cable tag attached to both ends below each termination and gland. Each tag shall indicate the designation connected at the other end, cable size, number of cores, length, earth wire size and be easily readable after installation.

Each cable will be fitted with a label / tag on either side where a cable passes through a solid wall, concrete slab, solid barrier, etc.

CABLE TRAYS

Cables on Trays

The Electrical Contractor shall supply and install hot dipped galvanised steel wire mesh cable trays for the installation of the cables.

The trays shall be of the O-Line Gridspan GS75 type or other approved Unistrut version.

The cable trays shall be secured onto P1000 unistrut spaced not further than 2 m apart. The unistrut sections shall be fixed with bolts onto existing steel work, or with rawl bolts onto soffits, walls and floors where required.

M12 sized bolts, nuts, washers and fasteners shall be used for the purpose of securing the cable tray system. All bolts and nuts shall be fitted with a flat washer and a spring washer.

Size

The cable trays shall be 600 mm, 300 mm, 150 mm or 100 mm wide with 75 mm high sides as indicated on the drawings.

Structural Requirements

The cable trays shall be capable of carrying a distributed load of 140 kg/m^2 and a point load of 90 kg at the centre of an unsupported span of 2.5 m with a maximum deflection of 15 mm and without permanent deformation after removal of the design loads. A safety factor of 2 shall be applied to the design loads.

Component Sections


Each section of tray shall be supplied complete with a set of splice clamps and hot dipped galvanised steel bolts, nuts and washers.

Cable tray sections shall be bonded together by means of 6 mm^2 PVC coated stranded copper conductors complete with lugs, corrosive resistant clamps, stainless steel bolts, nuts and washers.

Fire Protection

Where cable trays pass through any fire barrier or walls, the tray must be filled with 50 mm diameter PVC sleeves passing through the wall and protrude for a minimum of 250 mm on either side. The sleeves must be filled with fire resistant foam after cable installation.

The tray and all cables shall be coated for a minimum length of 600 mm on either side with an approved fire retardant similar or equivalent to Prosafe WB with a final coat of Prosafe Topcoat of matching colour to the Engineer’s or Architect’s approval. All products shall be handled and applied to manufacturer’s recommendations.

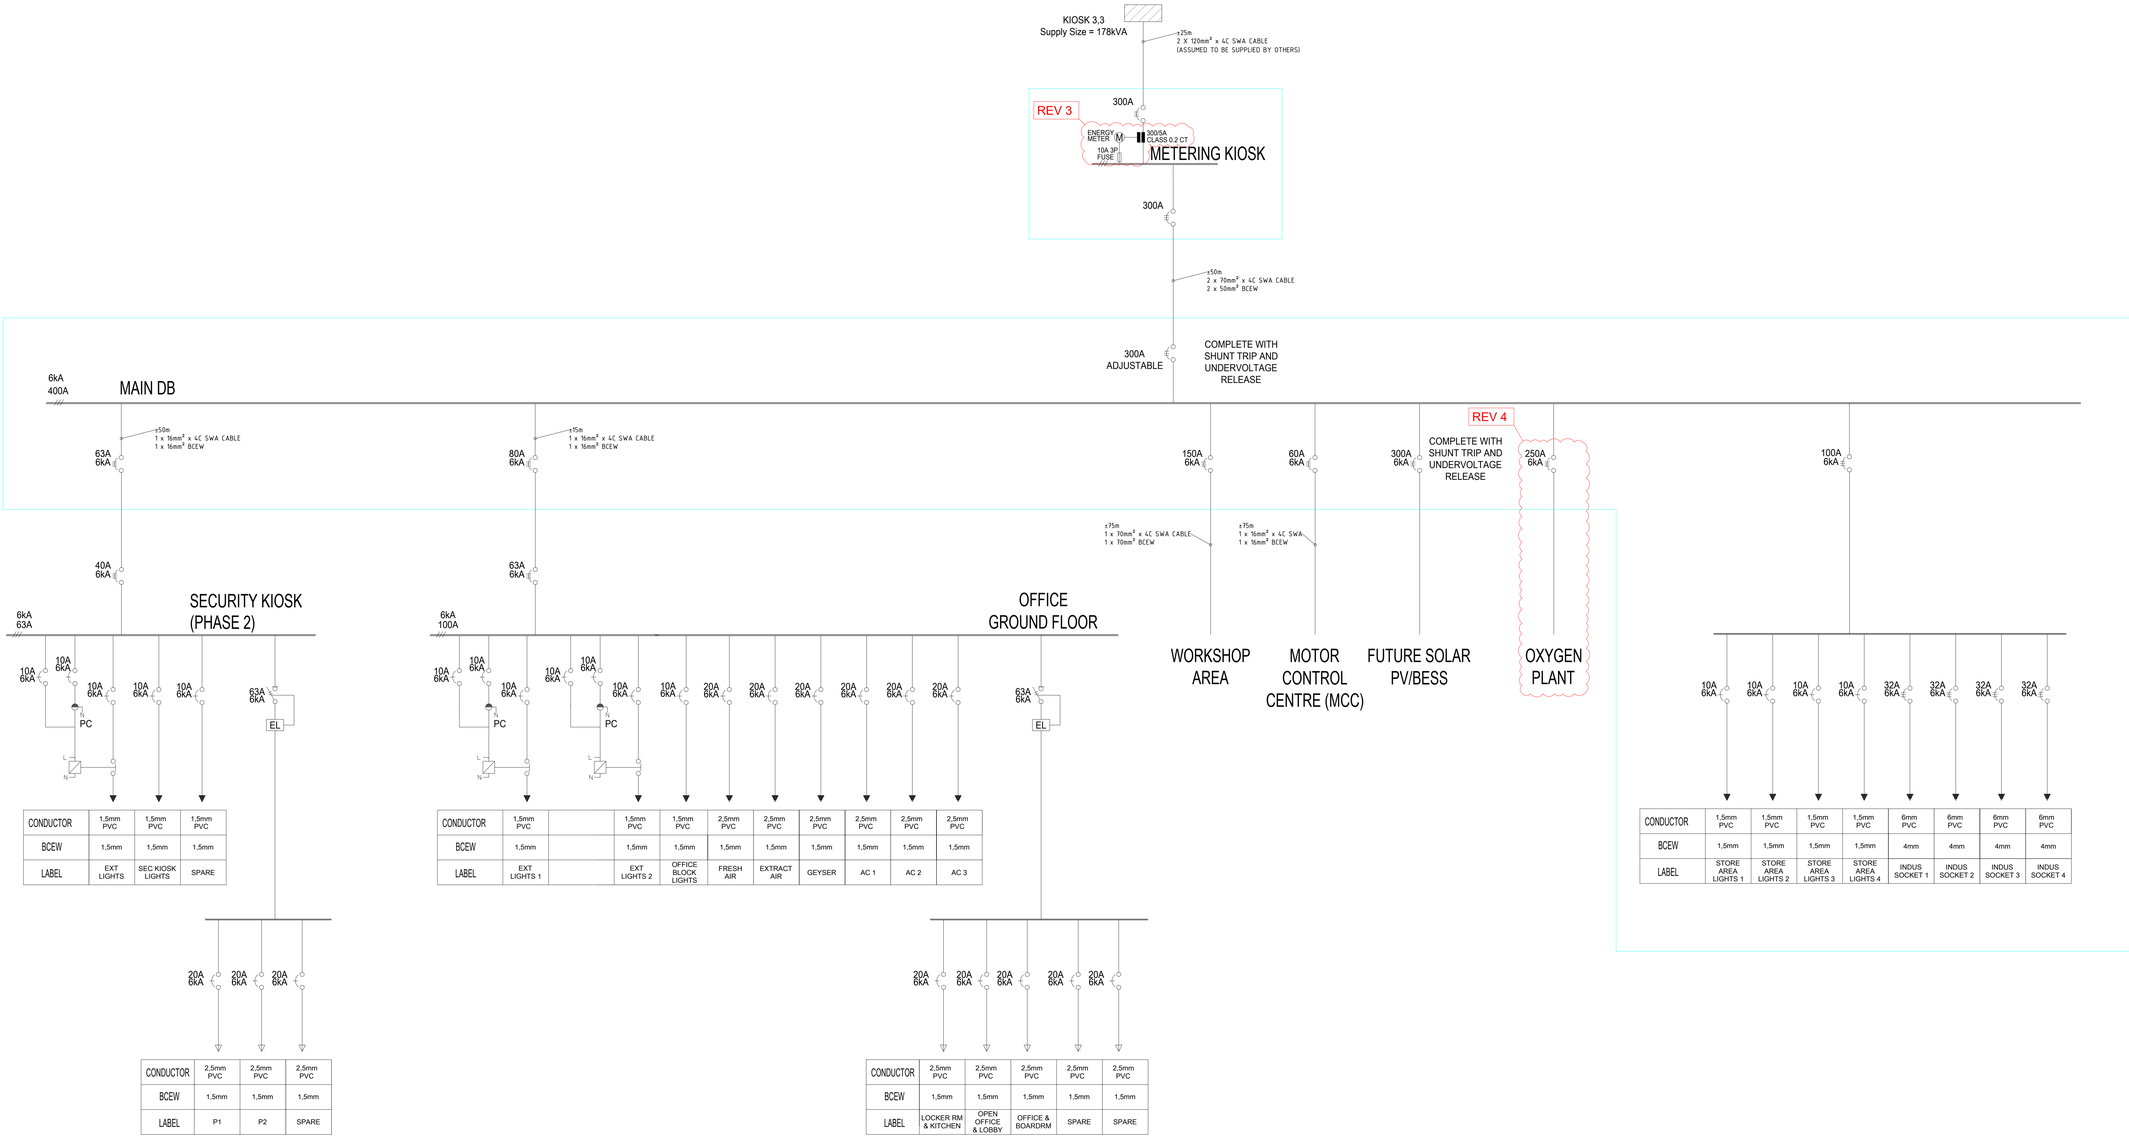

NOTES

COPYRIGHT IS RESERVED BY THE CONSULTANT
ANYONE ATTEMPTING TO COPY OR REPRODUCE THIS DOCUMENT OR DESIGN BY ANY MEANS WITHOUT OUR WRITTEN CONSENT WILL BE PROSECUTED

NO	DATE	REVISION
0	04/08/2023	ORIGINAL DRAWING ISSUED FOR INFORMATION
1	13/06/2024	ISSUED FOR CONSTRUCTION
2	08/04/2025	ISSUED FOR CONSTRUCTION
3	30/07/2025	ENERGY METER ADDED
4	22/09/2025	CB UPGRADED
5		
6		
7		
8		
9		

ENGINEER

SIROCCON
CONSULTING ENGINEERS | PROJECT MANAGERS

Oostewal Business Centre
146 oostewal Street
Cnr Oostewal and Sleigh St.
Langebaan, 7357

P.O.Box 1084
Langebaan
7357

TEL: (022) 772-0200

Tygervalley Chambers One
2nd Floor
27 Willie van Schoor Drive
Bellville, 7530

APPROVED BY CONSULTING ENGINEER DATE

DESIGNED BY	TL	**APPROVED BY**	WVDM
DRAWN BY	TL	**PROJECT MANAGER**	MJB
DATE	SEPTEMBER 2025		
PURPOSE	FOR CONSTRUCTION		

CLIENT

atlantis
special economic zone

Atlantis Foundaries Business Park
William Gourlay Street
Atlantis Industrial, Cape Town, 7349

APPROVED BY EMPLOYER DATE

MAIN TITLE

NEW QUANTUM V3 FACILITY
ZONE 1 - ATLANTIS SEZ

SUB TITLE

ELECTRICAL

SINGLE LINE DIAGRAM

PROJECT NO	20286
SCALE	NTS
DRAWING NO	20286-E700 REV 04

PROVINCIAL GOVERNMENT WESTERN CAPE

DECLARATION OF INTERESTS, BIDDERS PAST SCM PRACTICES AND INDEPENDENT BID DETERMINATION

1. To give effect to the requirements of the Western Cape Provincial Treasury Instructions, 2019: Supply Chain Management (Goods and Services), Public Finance Manage Act (PFMA) Supply Chain Management (SCM) Instruction No. 3 of 2021/2022 - SBD 4 Declaration of Interest, Section 4 (1)(b)(iii) of the Competition Act No. 89 of 1998 as amended together with its associated regulations, the Prevention and Combating of Corrupt Activities Act No 12 of 2004 and regulations pertaining to the tender defaulters register, Paragraph 16A9 of the National Treasury Regulations and/or any other applicable legislation.

2. Any person (natural or juristic) may make an offer or offers in terms of this invitation to bid. In line with the principles of transparency, accountability, impartiality, and ethics as enshrined in the Constitution of the Republic of South Africa and further expressed in various pieces of legislation, it is required for the bidder to make this declaration in respect of the details required hereunder.

3. All prospective bidders intending to do business with the Institution must be registered on the Central Supplier Database (CSD) and the Western Cape Supplier Evidence Bank (WCSEB) if they wish to do business with the Western Cape Government (WCG)via the electronic Procurement Solution (ePS).

4. The status of enterprises and persons listed on the National Treasury's Register for Tender Defaulters will be housed on the ePS. Institutions may not under any circumstances procure from enterprises and persons listed on the Database of Tender Defaulters.

5. The status of suppliers listed on the National Treasury's Database of Restricted Suppliers will be housed on the ePS; however, it remains incumbent on institutions to check the National Treasury Database of Restricted Suppliers before the conclusion of any procurement process. For suppliers listed as restricted, institutions must apply due diligence and risk assessment before deciding to proceed with procurement from any such supplier.

6. **Definitions**

"bid" means a bidder's response to an institution's invitation to participate in a procurement process which may include a bid, price quotation or proposal;

"Bid rigging (or collusive bidding)" occurs when businesses, that would otherwise be expected to compete, secretly conspire to raise prices or lower the quality of goods and / or services for purchasers who wish to acquire goods and/or services through a bidding process. Bid rigging is, therefore, an agreement between competitors;

''business interest'' means -

(a) a right or entitlement to share in profits, revenue or assets of an entity;

(b) a real or personal right in property;

(c) a right to remuneration or any other private gain or benefit, or

(d) includes any interest contemplated in paragraphs (a), (b) or (c) acquired through an intermediary and any potential interest in terms of any of those paragraphs;

"Consortium or Joint Venture" means an association of persons for the purpose of combining their expertise, property, capital, efforts, skill and knowledge in an activity for the execution of a contract;

"Controlling interest" means, the power, by one person or a group of persons holding the majority of the equity of an enterprise, alternatively, the person/s having the deciding vote or power to influence or to direct the course and decisions of the enterprise;

"Corruption"- General offences of corruption are defined in the Combating of Corrupt Activities Act, 2004 (Act No 12 of 2004) as:

Any person who directly or indirectly -

(a) accepts or agrees or offers to accept an!' gratification from any other person, whether for the benefit of himself or herself or for the benefit of another person; or

(b) gives or agrees or offers to give to any other person any gratification, whether for the benefit of that other person or for the benefit of another person., in order to act personally or by influencing another person so to act, in a manner—

(i) that amounts to the-

(aa) illegal. dishonest. unauthorised. incomplete. or biased: or

(bb) misuse or selling of information or material acquired in the course of the exercise, carrying out or performance of any powers, duties or functions arising out of a constitutional, statutory, contractual or any other legal obligation:

(ii) that amounts to-

(aa) the abuse of a position of authority;

(bb) a breach of trust; or

(cc) the violation of a legal duty or a set of rules;

(iii) designed to achieve an unjustified result; or

(iv) that amounts to any other unauthorised or improper inducement to do or 45 not to do anything. of the, is guilty of the offence of corruption.

"CSD" means the Central Supplier Database maintained by National Treasury;

"employee", in relation to –

(a) a department, means a person contemplated in section 8 of the Public Service Act, 1994 but excludes a person appointed in terms of section 12A of that Act; and

(b) a public entity, means a person employed by the public entity;

''entity'' means any -

(a) association of persons, whether or not incorporated or registered in terms of any law, including a company, corporation, trust, partnership, close corporation, joint venture or consortium; or

(b) sole proprietorship;

''entity conducting business with the Institution'' means an entity that contracts or applies or tenders for the sale, lease or supply of goods or services to the Province;

"Family member" means a person's -

(a) spouse; or

(b) child, parent, brother, sister, whether such a relationship results from birth, marriage or adoption or some other legal arrangement (as the case may be);

''intermediary'' means a person through whom an interest is acquired, and includes a representative or agent or any other person who has been granted authority to act on behalf of another person;

"**Institution**" means –

a provincial department or provincial public entity listed in Schedule 3C of the Act;

"**Provincial Government Western Cape (PGWC)"** means

(a) the Institution of the Western Cape, and

(b) a provincial public entity;

"RWOEE" means -

Remunerative Work Outside of the Employee's Employment

''spouse'' means a person's -

(a) partner in marriage or civil union according to legislation;

(b) partner in a customary union according to indigenous law; or

(c) partner with whom he or she cohabits and who is publicly acknowledged by the person as his or her life partner or permanent companion.

7. Regulation 13(c) of the Public Service Regulations (PSR) 2016, effective 1 February 2017, prohibits any employee from conducting business with an organ of state, or holding a directorship in a public or private company doing business with an organ of state unless the employee is a director (in an official capacity) of a company listed in schedules 2 and 3 of the Public Finance Management Act.

   a) Therefore, by 31 January 2017 all employees who are conducting business with an organ of state should either have:

      (i) resigned as an employee of the government institution or;

      (ii) cease conducting business with an organ of state or;

      (iii) resign as a director/shareholder/owner/member of an entity that conducts business with an organ of state.

8. Any legal person, or their family members, may make an offer or offers in terms of this invitation to bid. In view of potential conflict of interest, in the event that the resulting bid, or part thereof, be awarded to family members of persons employed by an organ of state, it is required that the bidder or his/her authorised representative declare his/her position in relation to the evaluating/adjudicating authority where the bidder is employed by the Institution.

9. The bid of any bidder may be disregarded if that bidder or any of its directors abused the institution's supply chain management system; committed fraud or any other improper conduct in relation to such system; disclosure is found not to be true and complete; or failed to perform on any previous contract.

10. Section 4(1)(b)(iii) of the Competition Act No. 89 of 1998, as amended, prohibits an agreement between, or concerted practice by firms, or a decision by an association of firms, if it is between parties in a horizontal relationship and if it involves collusive bidding (or bid rigging). Collusive bidding is a per se prohibition meaning that it cannot be justified under any grounds.

11. Treasury Regulation 16A9 prescribes that accounting officers and accounting authorities must take all reasonable steps to prevent abuse of the supply chain management system and authorises accounting officers and accounting authorities to:

    a) disregard the bid of any bidder if that bidder, or any of its directors have abused the institution's supply chain management system and or committed fraud or any other improper conduct in relation to such system.

    b) cancel a contract awarded to a supplier of goods and services if the supplier committed any corrupt or fraudulent act during the bidding process or the execution of that contract.

12. Communication between partners in a joint venture or consortium will not be construed as collusive bidding.

If you know of any corrupt, fraudulent or collusive actions in the Institution, please report it by calling the National Hotline 0800 701 701

This form must be completed annually. Should the information herein declared change in the course of the year or before the next renewal or in relation to any bid, quotation or contract, it is the entity's responsibility to advise the Institution in writing of the change in such details.

13. In addition and without prejudice to any other remedy provided to combat any restrictive practices related to bids and contracts, bids that are suspicious will be reported to the Competition Commission for investigation and possible imposition of administrative penalties in terms of section 59 of the Competition Act No 89 of 1998 and or may be reported to the National Prosecuting Authority (NPA) for criminal investigation and or may be restricted from conducting business with the public sector for a period not exceeding ten (10) years in terms of the Prevention and Combating of Corrupt Activities Act No 12 of 2004 or any other applicable legislation.

SECTION A DETAILS OF THE ENTITY		
	CSD Registration Number	*MAAA*
	Name of the Entity	
	Entity registration Number (where applicable)	
	Entity Type	
	Tax Reference Number	
Full details of directors, shareholder, member, partner, trustee, sole proprietor or any persons having a controlling interest with a right or entitlement to share in profits, revenue or assets of the entity should be disclosed in the Table A below.		

TABLE A

FULL NAME	**DESIGNATION** *(Where a director is a shareholder, both should be confirmed)*	**IDENTITY NUMBER**	**PERSONAL TAX REFERENCE NO.**	**PERCENTAGE INTEREST IN THE ENTITY**

If you know of any corrupt, fraudulent or collusive actions in the Institution, please report it by calling the National Hotline 0800 701 701

This form must be completed annually. Should the information herein declared change in the course of the year or before the next renewal or in relation to any bid, quotation or contract, it is the entity's responsibility to advise the Institution in writing of the change in such details.

SECTION B: DECLARATION OF THE BIDDER'S INTEREST

The supply chain management system of an institution must, irrespective of the procurement process followed, prohibit any award to an employee of the state, who either individually or as a director of a public or private company or a member of a close corporation, seek to conduct business with the WCG, unless such employee is in an official capacity a director of a company listed in Schedule 2 or 3 of the PFMA as prescribed by the Public Service Regulation 13(c).

Furthermore, an employee employed by an organ of state conducting remunerative work outside of the employee's employment should first obtain the necessary approval by the delegated authority (RWOEE), failure to submit proof of such authority, where applicable, may result in disciplinary action.

B1.	Are any persons listed in Table A identified on the CSD as employees of an organ of state? ***(If yes, refer to Public Service Circular EIM 1/2016 to exercise the listed actions)***	NO	YES
B2.	Are any employees of the entity also employees of an organ of state? ***(If yes complete Table B and attach their approved "RWOEE")***	NO	YES
B3.	Are any family members of the persons listed in Table A employees of an organ of state? ***(If yes complete Table B)***	NO	YES

TABLE B

Details of persons (family members) connected to or employees of an organ of state should be disclosed in Table B below.

FULL NAME OF EMPLOYEE	IDENTITY NUMBER	DEPARTMENT/ ENTITY OF EMPLOYMENT	DESIGNATION/ RELATIONSHIP TO BIDDER**	INSTITUTION EMPLOYEE NO./ PERSAL NO. (*Indicate if not known*)

If you know of any corrupt, fraudulent or collusive actions in the Institution, please report it by calling the National Hotline 0800 701 701

This form must be completed annually. Should the information herein declared change in the course of the year or before the next renewal or in relation to any bid, quotation or contract, it is the entity's responsibility to advise the Institution in writing of the change in such details.

SECTION C: PERFORMANCE MANAGEMENT AND BIDDER'S PAST SUPPLY CHAIN MANAGEMENT PRACTICES To enable the prospective bidder to provide evidence of past and current performance.			
C1.	Did the entity conduct business with an organ of state in the last twelve months? **(If yes complete Table C)**	NO	YES

C2. TABLE C

Complete the below table to the maximum of the last 5 contracts.

NAME OF CONTRACTOR	PROVINCIAL DEPARTMENT OR PROVINCIAL ENTITY	TYPE OF SERVICES OR COMMODITY	CONTRACT/ ORDER NUMBER	PERIOD OF CONTRACT	VALUE OF CONTRACT

C3.	Is the entity or its principals listed on the National Database as companies or persons prohibited from doing business with the public sector?	NO	YES
C4.	Is the entity or its principals listed on the National Treasury Register for Tender Defaulters in terms of section 29 of the Prevention and Combating of Corrupt Activities Act (No. 12 of 2004)? *(To access this Register enter the National Treasury's website, www.treasury.gov.za, click on the icon "Register for Tender Defaulters" or submit your written request for a hard copy of the Register to facsimile number (012) 326 5445.)*	NO	YES

C5.	If yes to C3 or C4, were you informed in writing about the listing on the database of restricted suppliers or Register for Tender Defaulters by National Treasury?	NO	YES	N/A
C6.	Was the entity or persons listed in Table A convicted for fraud or corruption during the past five years in a court of law (including a court outside the Republic of South Africa)?		NO	YES
C7.	Was any contract between the bidder and any organ of state terminated during the past five years on account of failure to perform on or comply with the contract?		NO	YES

If you know of any corrupt, fraudulent or collusive actions in the Institution, please report it by calling the National Hotline 0800 701 701

This form must be completed annually. Should the information herein declared change in the course of the year or before the next renewal or in relation to any bid, quotation or contract, it is the entity's responsibility to advise the Institution in writing of the change in such details.

SECTION D: DULY AUTHORISED REPRESENTATIVE TO DEPOSE TO AFFIDAVIT

This form must be signed by a duly authorised representative of the entity in the presence of a commissioner of oaths.

I, …… hereby swear/affirm;

i. that the information disclosed above is true and accurate;

ii. that I have read understand the content of the document;

iii. that I have arrived at the accompanying bid independently from, and without consultation, communication, agreement or arrangement with any competitor.

iv. that the entity undertakes to independently arrive at any offer at any time to the Institution without any consultation, communication, agreement or arrangement with any competitor. In addition, that there will be no consultations, communications, agreements or arrangements with any competitor regarding the quality, quantity, specification, prices, including methods, factors or formulas used to calculate prices, market allocation, the intention or decision to submit or not to submit the bid, bidding with the intention not to win the bid and conditions or delivery particulars of the products or services to which this bid invitation relates;

v. that the entity or its representative are aware of and undertakes not to disclose the terms of any bid, formal or informal, directly or indirectly, to any competitor, prior to the date and time of the official bid opening or of the awarding of the contract; and

vi. that there have been no consultations, communications, agreements or arrangements made with any official of the procuring institution in relation to this procurement process prior to and during the bidding process except to provide clarification on the bid submitted where so required by the institution; and that my entity was not involved in the drafting of the specifications or terms of reference for this bid.

……..

DULY AUTHORISED REPRESENTATIVE'S SIGNATURE

I certify that before administering the oath/affirmation I asked the deponent the following questions and wrote down his/her answers in his/her presence:

1.1 Do you know and understand the contents of the declaration? ANSWER: ……..……

1.2 Do you have any objection to taking the prescribed oath? ANSWER: ……..

1.3 Do you consider the prescribed oath to be binding on your conscience? ANSWER:……..……

1.4 Do you want to make an affirmation? ANSWER: ……

2. I certify that the deponent has acknowledged that he/she knows and understands the contents of this declaration, which was sworn to/affirmed and the deponent's signature/thumbprint/mark was place thereon in my presence.

……..

SIGNATURE FULL NAMES Commissioner of Oaths

Designation (rank) …… ex officio: Republic of South Africa

Date:…… Place ……

Business Address: ……

……

If you know of any corrupt, fraudulent or collusive actions in the Institution, please report it by calling the National Hotline 0800 701 701

This form must be completed annually. Should the information herein declared change in the course of the year or before the next renewal or in relation to any bid, quotation or contract, it is the entity's responsibility to advise the Institution in writing of the change in such details.

PREFERENCE POINTS CLAIM FORM IN TERMS OF THE PREFERENTIAL PROCUREMENT REGULATIONS 2022 AND IN TERMS OF THE WESTERN CAPE GOVERNMENTS INTERIM STRATEGY AS IT RELATES TO PREFERENCE POINTS

This preference form must form part of all bids invited. It contains general information and serves as a claim form for preference points for Broad-Based Black Economic Empowerment (B-BBEE) Status Level of Contribution

NB: BEFORE COMPLETING THIS FORM, BIDDERS (TENDERERS) MUST STUDY THE GENERAL CONDITIONS, DEFINITIONS AND DIRECTIVES APPLICABLE IN RESPECT OF THE TENDER, PREFERENTIAL PROCUREMENT REGULATIONS, 2022 AND THE BROAD BASED BLACK ECONOMIC EMPOWERMENT ACT AND THE CODES OF GOOD PRACTICE

---

1. DEFINITIONS

1.1 **"acceptable tender"** means any tender which, in all respects, complies with the specifications and conditions of tender as set out in the tender document.

1.2 **"affidavit"** is a type of verified statement or showing, or in other words, it contains a verification, meaning it is under oath or penalty of perjury, and this serves as evidence to its veracity and is required for court proceedings.

1.3 **"all applicable taxes"** includes value-added tax, pay as you earn, income tax, unemployment insurance fund contributions and skills development levies;

1.4 **"B-BBEE"** means broad-based black economic empowerment as defined in section 1 of the Broad-Based Black Economic Empowerment Act;

1.5 "**B-BBEE status level of contributor"** means the B-BBEE status of an entity in terms of a code of good practice on black economic empowerment issued in terms of section 9(1) of the Broad-Based Black Economic Empowerment Act;

1.6 **"bid"** means a written offer on the official bid documents or invitation of price quotations and "tender" is the act of bidding /tendering;

1.7 "**Code of Good Practice"** means the generic codes or the sector codes as the case may be;

1.8 **"consortium or joint venture"** means an association of persons for the purpose of combining their expertise, property, capital, efforts, skill and knowledge in an activity for the execution of a contract;

1.9 **"contract"** means the agreement that results from the acceptance of a bid by an organ of state;

1.10 **"EME"** is an Exempted Micro Enterprise with an annual total revenue of R10 million or less.

1.11 **"Firm price"** means the price that is only subject to adjustments in accordance with the actual increase or decrease resulting from the change, imposition, or abolition of customs or excise duty and any other duty, levy, or tax, which, in terms of the law or regulation, is binding on the contractor and demonstrably has an influence on the price of any supplies, or the rendering costs of any service, for the execution of the contract;

1.12 **"Large Enterprise"** is any enterprise with an annual total revenue above R50 million;

1.13 **"non-firm prices"** means all prices other than "firm" prices;

1.14 **"person"** includes a juristic person;

1.15 **"price" means an amount of money tendered for goods or services, and** includes all applicable taxes less all unconditional discounts;

1.16 **"proof of B-BBEE status level contributor"** means-

(a) The B-BBEE status level certificate issued by an authorized body or person;

(b) A sworn affidavit as prescribed in terms of the B-BBEE Codes of Good Practice; or

(c) Any other requirement prescribed in terms of the Broad- Based Black Economic Empowerment Act.

1.17 **QSE** is a Qualifying Small Enterprise with an annual total revenue between R10 million and R50 million;

1.18 **"rand value"** means the total estimated value of a contract in Rand, calculated at the time of bid invitation, and includes all applicable taxes;

1.19 "**sub-contract**" means the primary contractor's assigning, leasing, making out work to, or employing, another person to support such primary contractor in the execution of part of a project in terms of the contract.

1.20 "**tender**" means a written offer in the form determined by an organ of state in response to an invitation to provide or services through price quotations, competitive tendering process or any other method envisaged in legislation;

1.21 "**tender for income-generating contracts**" means a written offer in the form determined by an organ of state in response to an invitation for the origination of income-generating contracts through any method envisaged in legislation that will result in a legal agreement between the organ of state and a third party that produces revenue for the organ of state, and includes, but is not limited to, leasing and disposal of assets and concession contracts, excluding direct sales and disposal of assets through public auctions;

1.22 **"the Act"** means the Preferential Procurement Policy Framework Act, 2000 (Act No. 5 of 2000);

1.23 "**the Regulations**" means the Preferential Procurement Regulations, 2022;

1.24 **"total revenue"** bears the same meaning assigned to this expression in the Codes of Good Practice on Black Economic Empowerment, issued in terms of section 9(1) of the Broad-Based Black Economic Empowerment Act and promulgated in the *Government Gazette on 11 October 2013;*

1.25 **"trust"** means the arrangement through which the property of one person is made over or bequeathed to a trustee to administer such property for the benefit of another person; and

1.26 **"trustee"** means any person, including the founder of a trust, to whom property is bequeathed in order for such property to be administered for the benefit of another person.

2. GENERAL CONDITIONS

2.1 The following preference point systems are applicable to all bids:

- the 80/20 system for requirements with a Rand value of up to R50 000 000 (all applicable taxes included); and
- the 90/10 system for requirements with a Rand value above R50 000 000 (all applicable taxes included).

2.2 Preference point system for this bid:

(a) The value of this bid is estimated to exceed/not exceed R50 000 000 (all applicable taxes included) and therefore the preference point system shall be applicable; or

(b) Either the 80/20 or 90/10 preference point system will be applicable to this tender

(*delete whichever is not applicable for this tender*).

2.3 Preference points for this bid (even in the case of a tender for income-generating contracts) shall be awarded for:

(a) Price; and

(b) B-BBEE Status Level of Contribution.

2.4 The maximum points for this bid are allocated as follows:

	POINTS
PRICE	
B-BBEE STATUS LEVEL OF CONTRIBUTOR	
Total points for Price and B-BBEE must not exceed	**100**

2.5 Failure on the part of a bidder to fill in, sign this form and submit in the circumstances prescribed in the Codes of Good Practice either a B-BBEE Verification Certificate issued by a Verification Agency accredited by the South African Accreditation System (SANAS) or an affidavit confirming annual total revenue and level of black ownership together with the bid or an affidavit issued by Companies Intellectual Property Commission, will be interpreted to mean that preference points for B-BBEE status level of contribution are not claimed.

2.6 The organ of state reserves the right to require of a bidder, either before a bid is adjudicated or at any time subsequently, to substantiate any claim in regard to preferences, in any manner required by the organ of state.

3. ADJUDICATION USING A POINT SYSTEM

3.1 Subject to Section 2 (1) (f) of the Preferential Procurement Policy Framework Act, 2000, the **bidder obtaining the highest number of total points** will be awarded the contract.

3.2 A tenderer must submit proof of its B-BBEE status level of contributor in order to claim points for B-BBEE.

3.3 A tenderer failing to submit proof of B-BBEE status level of contributor or is a non-compliant contributor to B-BBEE will not be disqualified but will only score:

(a) points out of 80 for price; and

(b) 0 points out of 20 for B-BBEE

3.4 Points scored must be rounded off to the nearest 2 decimal places.

3.5 In the event that two or more bids have scored equal total points, the successful bid must be the one scoring the highest number of preference points for B-BBEE.

3.6 As per section 2 (1) (f) of the Preferential Procurement Policy Framework Act, 2000, the contract may be awarded to a bidder other than the one scoring the highest number of total points based on objective criteria in addition to those contemplated in paragraph (d) and (e) of the Act that justifies the award to another tenderer provided that it has been stipulated upfront in the tendering conditions.

3.7 Should two or more bids be equal in all respects; the award shall be decided by the drawing of lots.

4. FORMULAE FOR PROCUREMENT OF GOODS AND SERVICES

4.1 POINTS AWARDED FOR PRICE

4.1.1 THE 80/20 OR 90/10 PREFERENCE POINT SYSTEM

A maximum of 80 or 90 points is allocated for price on the following basis:

80/20 **or** **90/10**

$$Ps = 80\left(1 - \frac{Pt - P\min}{P\min}\right) \quad \text{or} \quad Ps = 90\left(1 - \frac{Pt - P\min}{P\min}\right)$$

Where

Ps = Points scored for price of bid under consideration

Pt = Price of tender under consideration

Pmin = Price of lowest acceptable tender

5. FORMULAE FOR DISPOSAL OR LEASING OF STATE ASSETS AND INCOME GENERATING PROCUREMENT

5.1 POINTS AWARDED FOR PRICE

A maximum of 80 or 90 points is allocated for price on the following basis:

80/20 **or** **90/10**

$$Ps = 80\left(1 + \frac{Pt - P\,max}{P\,max}\right) \quad \text{or} \quad Ps = 90\left(1 + \frac{Pt - P\,max}{Pmax}\right)$$

Where

Ps = Points scored for price of tender under consideration

Pt = Price of tender under consideration

Pmax = Price of highest acceptable tender

6. POINTS AWARDED FOR B-BBEE STATUS LEVEL OF CONTRIBUTION

6.1 In terms of WCG interim strategy, preference points must be awarded to a bidder for attaining the B-BBEE status level of contribution in accordance with the table below:

B-BBEE Status Level of Contributor	Number of points (90/10 system)	Number of points (80/20 system)
1	10	20
2	9	18
3	6	14
4	5	12
5	4	8
6	3	6
7	2	4
8	1	2
Non-compliant contributor	0	0

6.2 An ***EME*** must submit a valid, originally certified affidavit confirming annual turnover and level of black ownership or an affidavit issued by Companies Intellectual Property Commission

6.3 A ***QSE that is less than 51 per cent (50% or less) black owned*** must be verified in terms of the QSE scorecard issued via Government Gazette and submit a valid, original or a legible certified copy of a B-BBEE Verification Certificate issued by SANAS.

6.4 A ***QSE that is at least 51 per cent black owned (51% or higher)*** must submit a valid, originally certified affidavit confirming turnover and level of black ownership as well as declare its empowering status or an affidavit issued by Companies Intellectual Property Commission.

6.5 A ***large enterprise*** must submit a valid, original or originally certified copy of a B-BBEE Verification Certificate issued by a verification agency accredited by SANAS.

6.6 A trust, consortium or joint venture, will qualify for points for their B-BBEE status level as a legal entity, provided that the entity submits their B-BBEE status level certificate.

6.7 A trust, consortium or joint venture (including unincorporated consortia and joint ventures) must submit a consolidated B-BBEE status level verification certificate for every separate tender.

6.8 Tertiary institutions and public entities will be required to submit their B-BBEE status level certificates in terms of the specialized scorecard contained in the B-BBEE Codes of Good Practice.

7. BID DECLARATION

7.1 Bidders who claim points in respect of B-BBEE Status Level of Contribution must complete the following:

8. B-BBEE STATUS LEVEL OF CONTRIBUTION CLAIMED IN TERMS OF PARAGRAPH 6

8.1 B-BBEE Status Level of Contribution..... = ... ***(maximum of 20 points)***

(Points claimed in respect of paragraph 7.1 must be in accordance with the table reflected in paragraph 6.1 and must be substantiated by means of a B-BBEE certificate issued by a Verification Agency accredited by SANAS or an affidavit confirming annual total revenue and level of black ownership in terms of the relevant sector code applicable to the tender.

9. SUB-CONTRACTING

9.1 Will any portion of the contract be sub-contracted? **YES/NO** *(delete which is not applicable)*

9.1.1 If yes, indicate:

(i) what percentage of the contract will be subcontracted? .....%

(ii) the name of the sub-contractor? .....

(iii) the B-BBEE status level of the sub-contractor? .....

(iv) whether the sub-contractor is an EME or QSE? **YES/NO** (*delete which is not applicable)*

9.1.2 Sub-contracting relates to a **particular** contract and if sub-contracting is applicable, the bidder to state in their response to a particular RFQ that a portion of that contract will be sub-contracted.

10. DECLARATION WITH REGARD TO COMPANY/FIRM

10.1 Name of company/ entity: ……..

10.2 VAT registration number: ……

10.3 Company Registration number: ……..

10.4 TYPE OF COMPANY/ FIRM

- ☐ Partnership/ Joint Venture/ Consortium
- ☐ One-person business/ sole propriety
- ☐ Close corporation
- ☐ Public Company
- ☐ Personal Liability Company
- ☐ (Pty) Limited
- ☐ Non-Profit Company
- ☐ State Owned Company

[SELECT APPLICABLE ONE]

10.5 I/we, the undersigned, who is / are duly authorised to do so on behalf of the company/firm, certify that the points claimed, based on the B-BBEE status level of contribution indicated in paragraph 7 above, qualifies the company/ firm for the preference(s) shown and I/we acknowledge that:

(a) The Western Cape Government reserves the right to audit the B-BBEE status claim submitted by the bidder.

(b) As set out in Section 13O of the B-BBEE Act as amended, any misrepresentation constitutes a criminal offence. A person commits an offence if that person knowingly:

(i) misrepresents or attempts to misrepresent the B-BBEE status of an enterprise;

(ii) provides false information or misrepresents information to a B-BBEE Verification Professional in order to secure a particular B-BBEE status or any benefit associated with compliance to the B-BBEE Act;

(iii) provides false information or misrepresents information relevant to assessing the B-BBEE status of an enterprise to any organ of state or public entity; or

(iv) engages in a fronting practice.

(c) If a B-BBEE verification professional or any procurement officer or other official of an organ of state or public entity becomes aware of the commission of, or any attempt to commit any offence referred to in paragraph 10.5 (a) above will be reported to an appropriate law enforcement agency for investigation.

(d) Any person convicted of an offence by a court is liable in the case of contravention of 10.5 (b) to a fine or to imprisonment for a period not exceeding 10 years or to both a fine and such imprisonment or, if the convicted person is not a natural person to a fine not exceeding 10 per cent of its annual turnover.

(e) The purchaser may, if it becomes aware that a bidder may have obtained its B-BBEE status level of contribution on a fraudulent basis, investigate the matter. Should the investigation warrant a restriction be imposed, this will be referred to the National Treasury for investigation, processing and imposing the restriction on the National Treasury's List of Restricted Suppliers. The bidder or contractor, its shareholders and directors, or only the shareholders and directors who acted on a fraudulent basis, may be restricted from obtaining business from any organ of state for a period not exceeding 10 years, after the audi alteram partem (hear the other side) rule has been applied.

(f) The purchaser may, in addition to any other remedy it may have –

(i) disqualify the person from the bidding process;

(ii) recover costs, losses or damages it has incurred or suffered as a result of that person's conduct;

(iii) cancel the contract and claim any damages which it has suffered as a result of having to make less favourable arrangements due to such cancellation; and

(iv) forward the matter for criminal prosecution.

(g) The information furnished is true and correct.

(h) The preference points claimed are in accordance with the General Conditions as indicated in paragraph 2 of this form.

SIGNATURE(S) OF THE BIDDER(S): ……..

DATE: ……..

ADDRESS: ……..

……

WITNESSES:

1. ……

2. ……