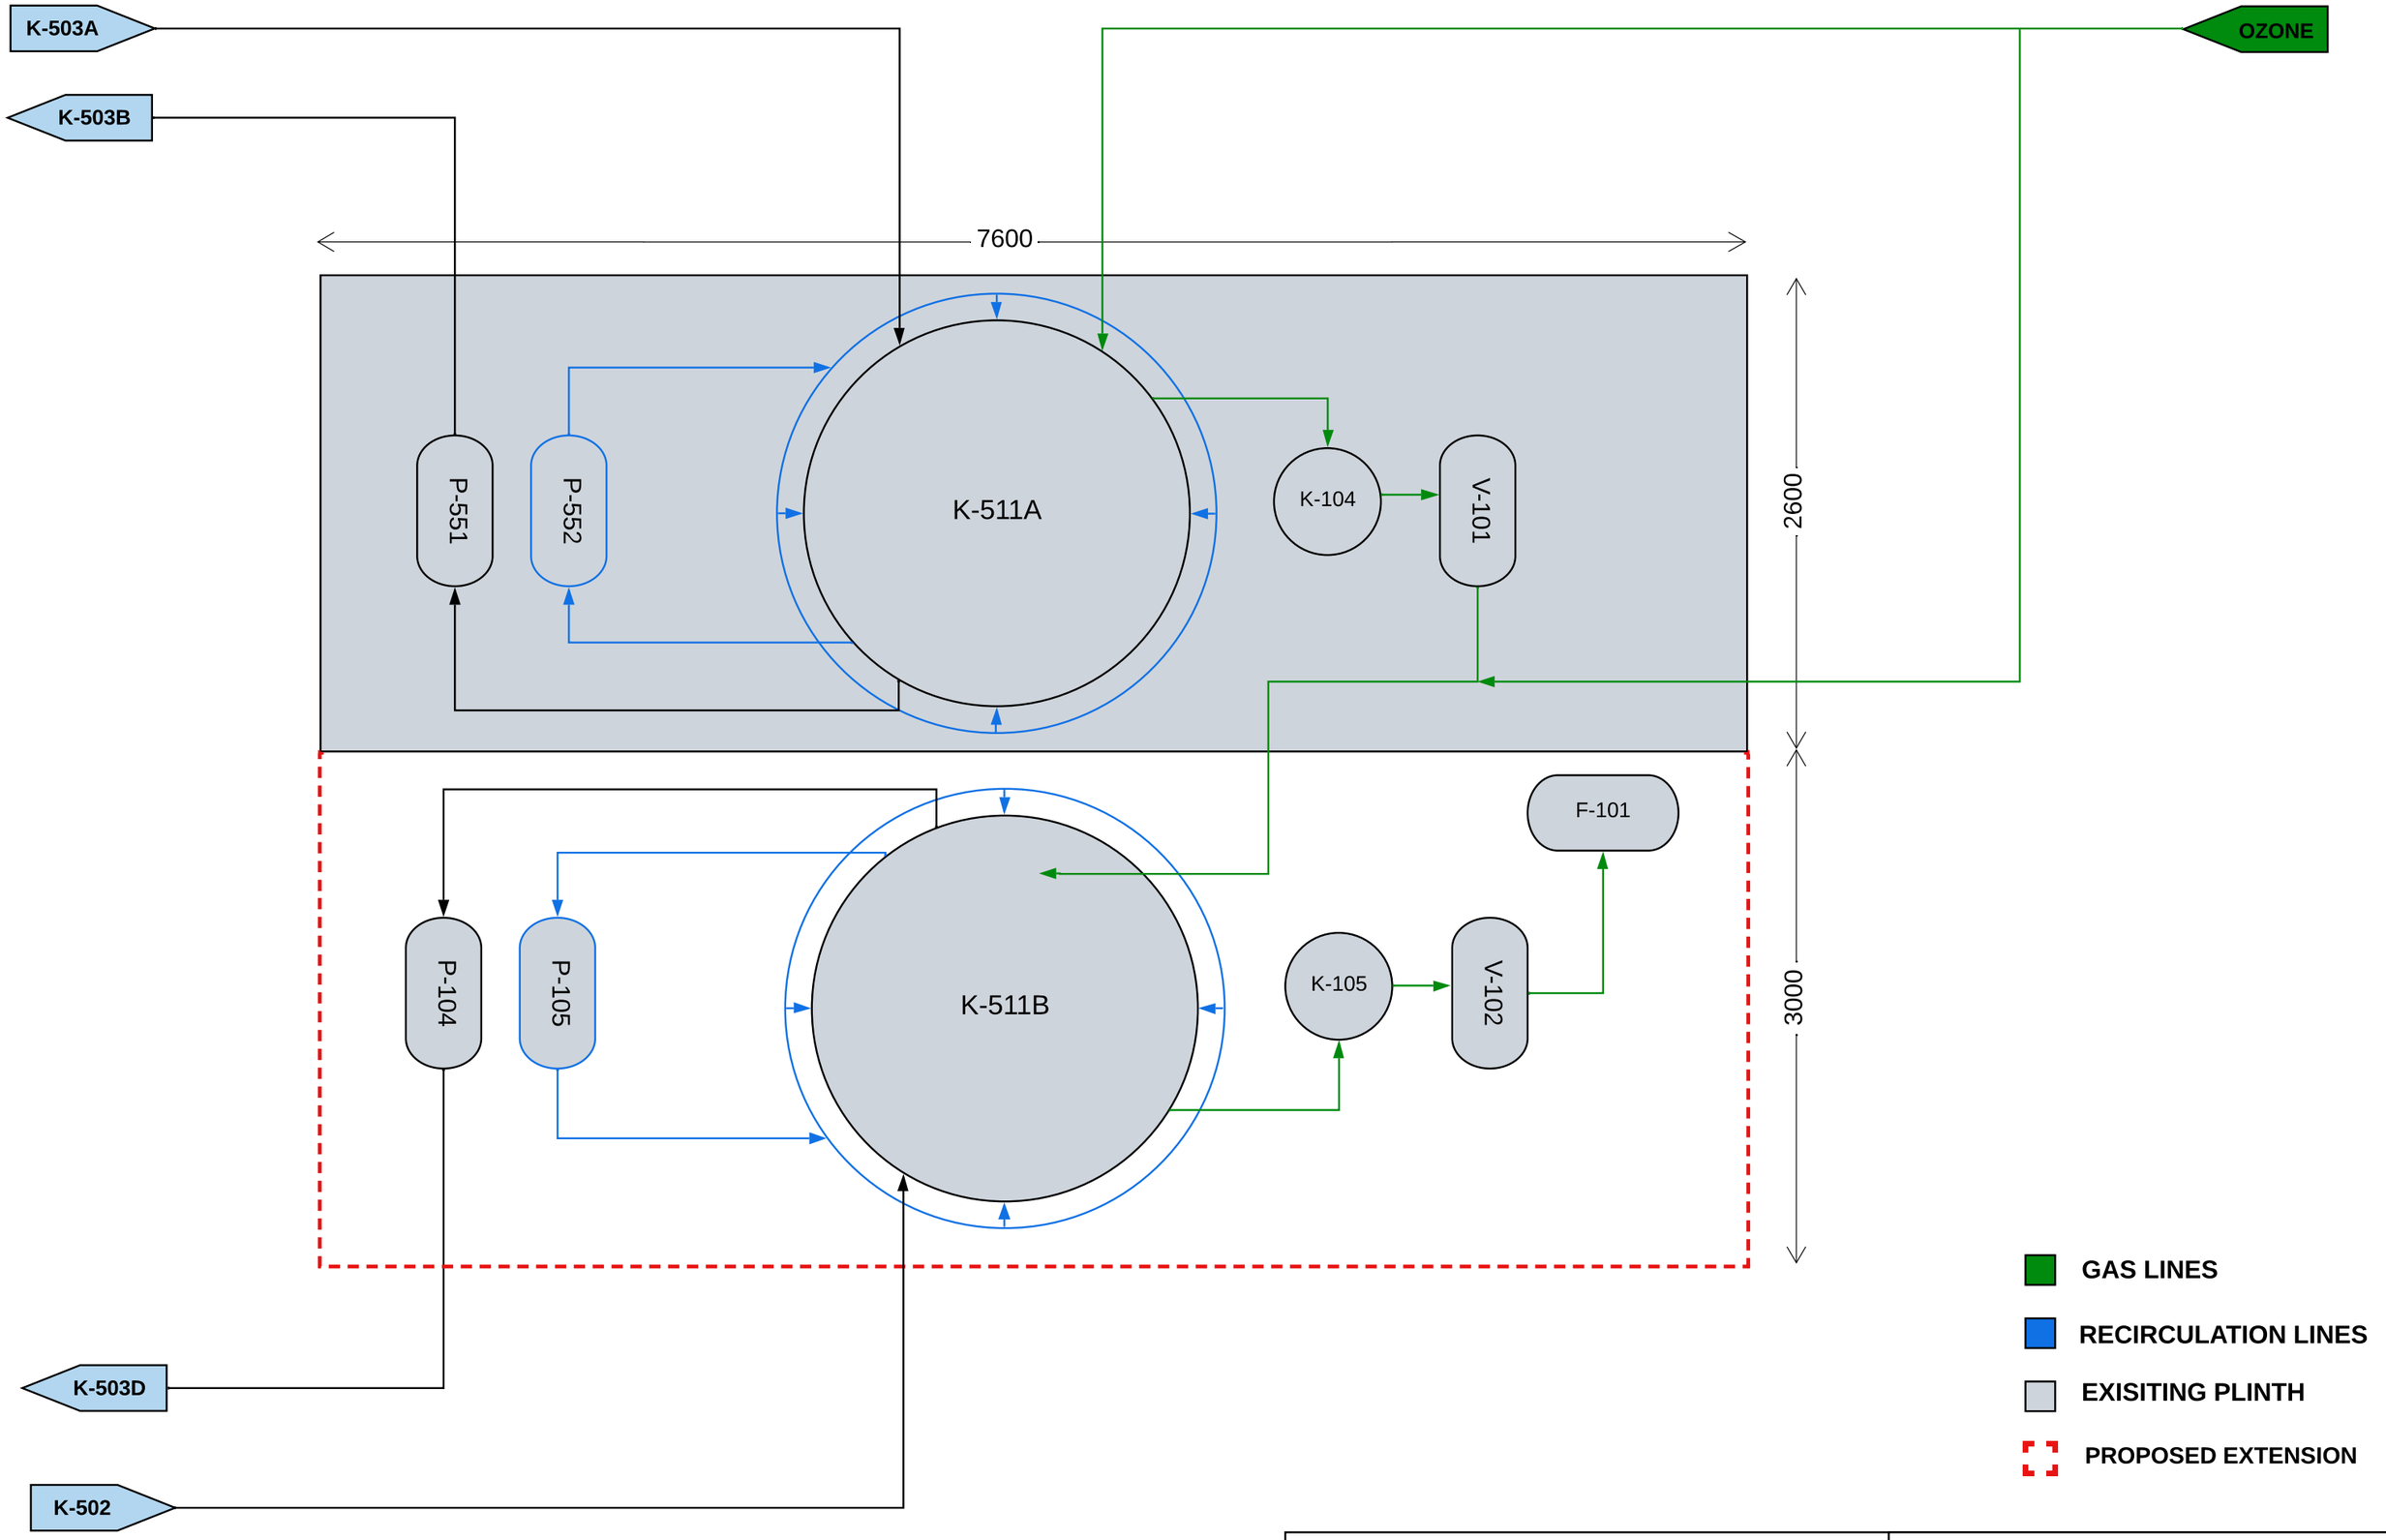


PROJECT: 2023016 - GLODINA BRINE INTEGRATION
TITLE: Ozone Plinth Layout
DRAWING: 2023016-Ozone-Plinth-Layout-01-KS

	NAME	DATE
DRAWN	K. SUMADRAJI	2023/04/28
CHECKED		
APPROVED		

AQUEST COLSEN