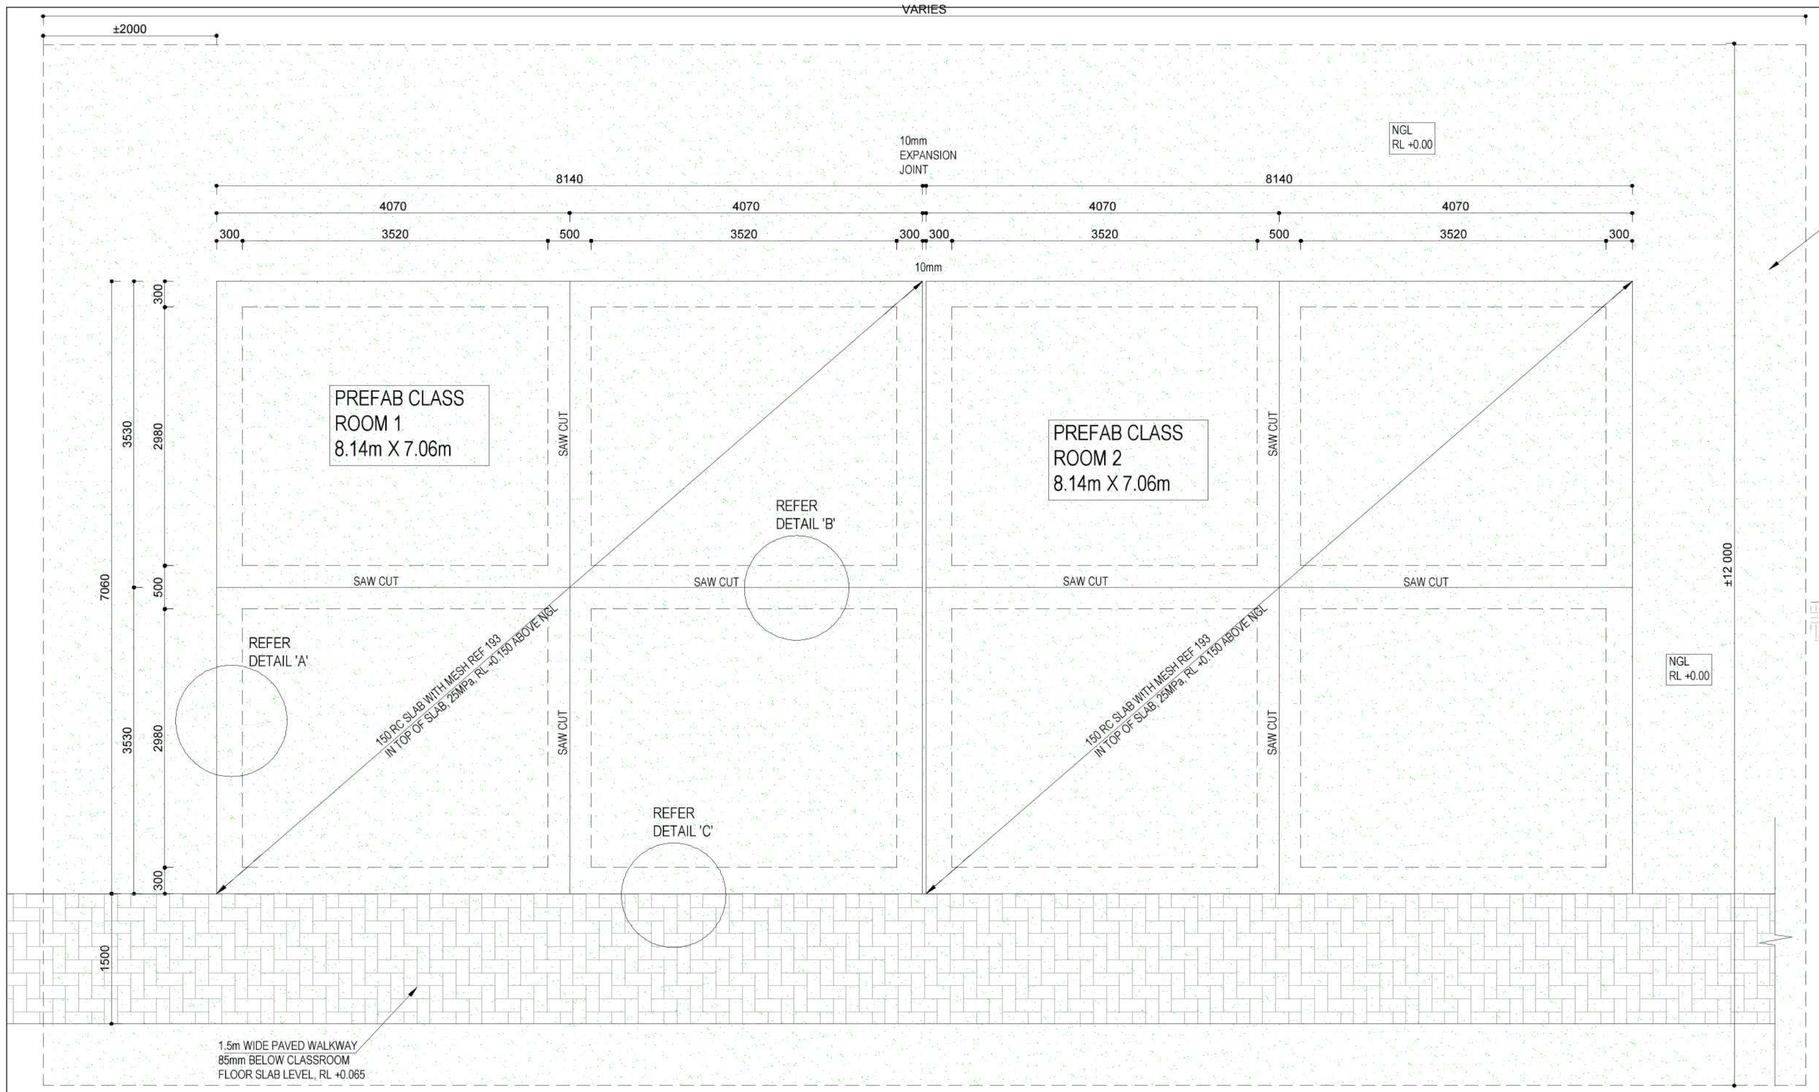

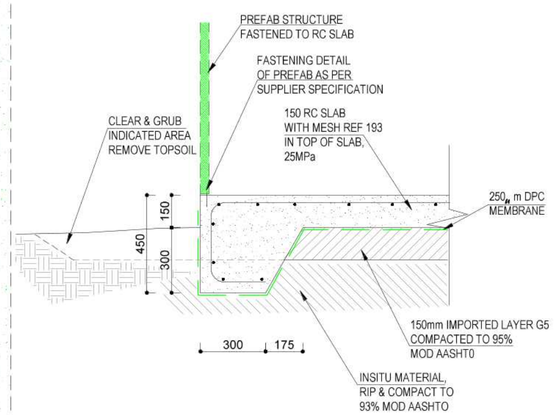

DETAIL 'A'
SCALE 1:20

TYPICAL SLABS LAYOUT
SCALE 1:50

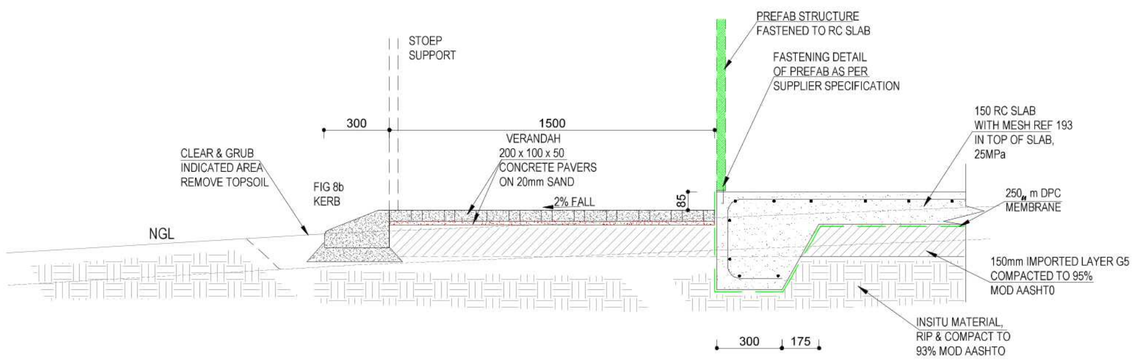

DETAIL 'C'
SCALE 1:20

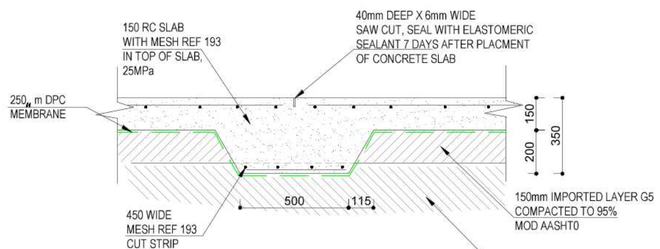

DETAIL 'B'
SCALE 1:20

rev	description	date
1	DPC MEMBRANE ADDED	JAN 2026
2	SECTION ADDED	JAN 2026

client

Province of the EASTERN CAPE EDUCATION

implementing agent

THE MVULA TRUST
A Leading Developmental NGO

project description

DISASTER 20
PROGRAMME

drawing title

PERMANENT PREFAB
CLASSROOM RC SLAB
DETAILS AND LAYOUT

emis number :

drawing size : A2

drawing number

T-1202/21 rev 2