


Master - Revit Link Schedule			
RVT Link: File Name	RVT Link: Name	Project Number	Project Name
		230311	REFURB OF MEGAWATT PARK BLOCKS A & B
2316-AR-AB-06h	Architect	230311	ESKOM MEGAWATT PARK BUILDING A AND B
2316-AR-P-06	Architect Parking	230311-AR-P	ESKOM MWP - Western Parking Structure

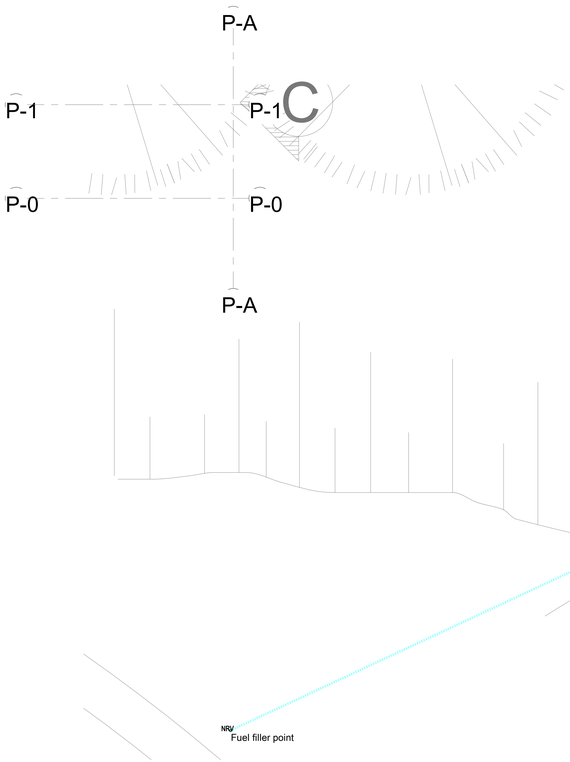

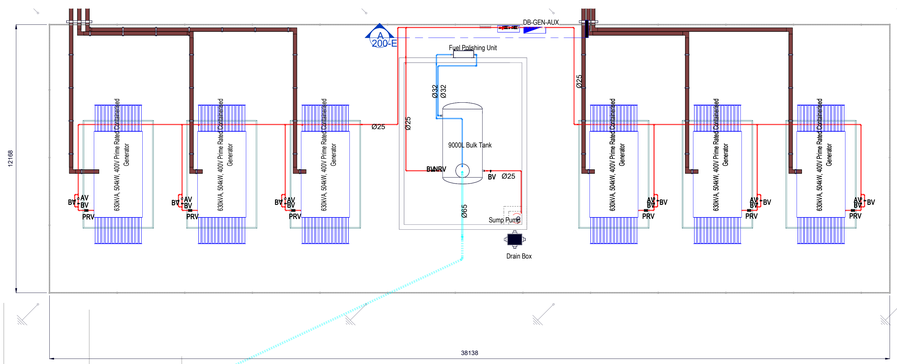

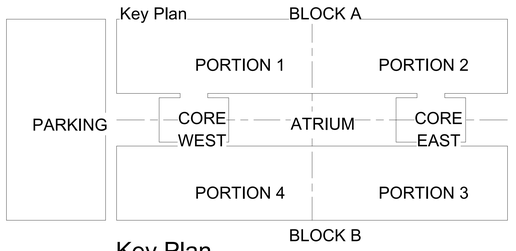


Key Plan
N.T.S

Level -01 - Generator Plant - Fuel Line Reticulation Layout
1 : 100


P level -01 Lower Ground Floor Plan -4760

P level -01 Lower Ground Floor Plan -4760

Section A - Bulk Fuel System
1 : 25

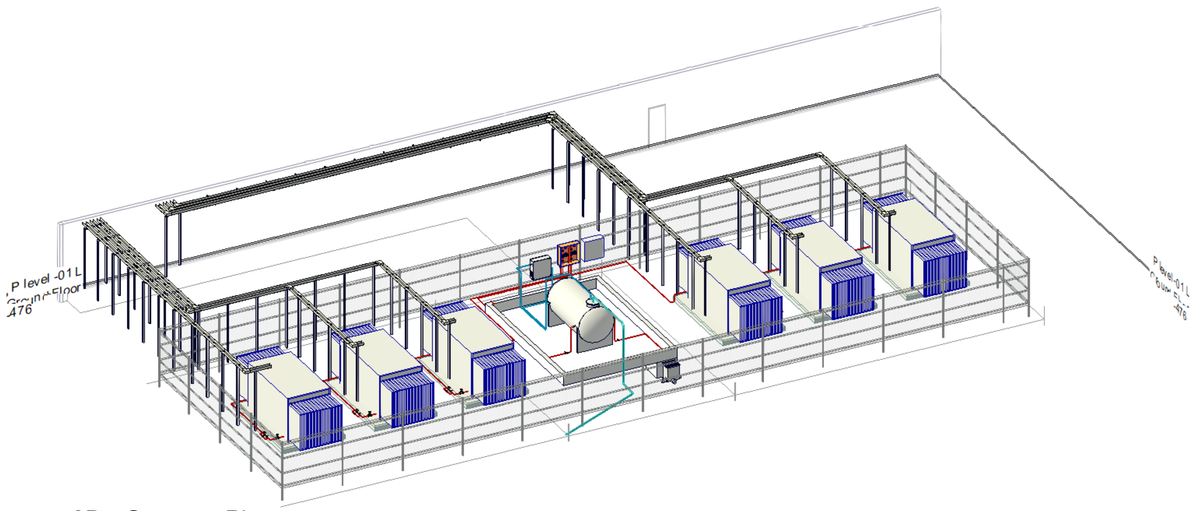

3D - Genrator Plant

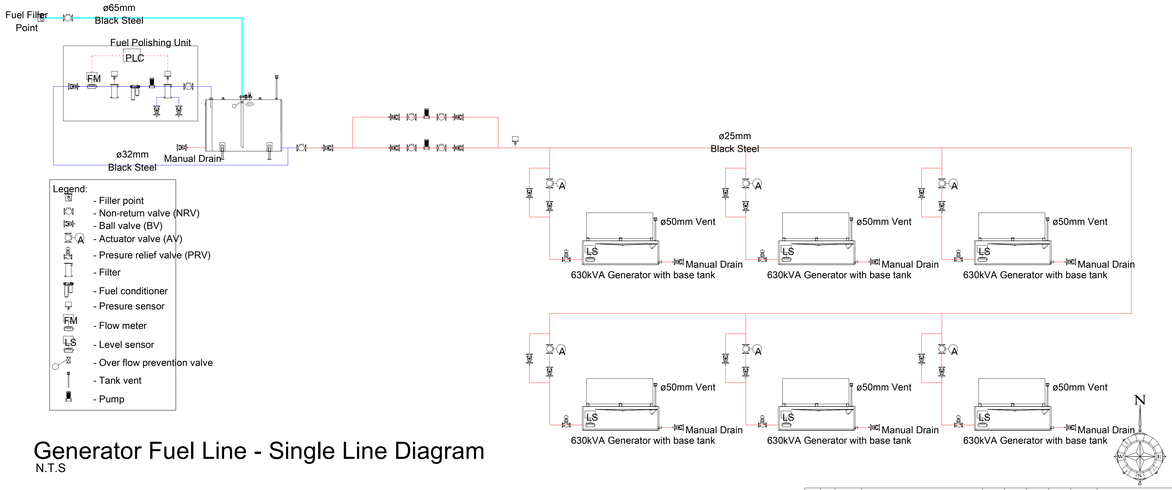

Generator Fuel Line - Single Line Diagram
N.T.S

WC	0	31.01.2025	Issued for Tender	HP	CP	CP	
D.O.	REV.	DATE	** REVISION **	REV BY	CHKD BY	KKB APPR BY	REFERENCE DRAWINGS

APPROVED BY:
C PRINSLOO
PROFESSIONAL TECH ENG No:
20020197
DATE: 13.02.2024
SIGNATURE:
CODIFICATION BY:
CHECKED BY:
CP 13.02.2024
CREATED BY:
HP 13.02.2024
SCALE: As indicated

CLASIFICATION
PBS PATH
EPOCRMAKER & EQUATE (JOINT VENTURE)
CONSULTANT DRAWING No.

REFURB OF MEGAWATT PARK BLO
Generator Plant - Fuel Line Lay

Eskom
ESKOM HOLDINGS SOC Ltd
REG No 2002/015527/30
ESKOM DRAWING No.
230311- E- E- 200-E
SHEET No. 1 of 10
REV.
SIZE GROOTTE A0