
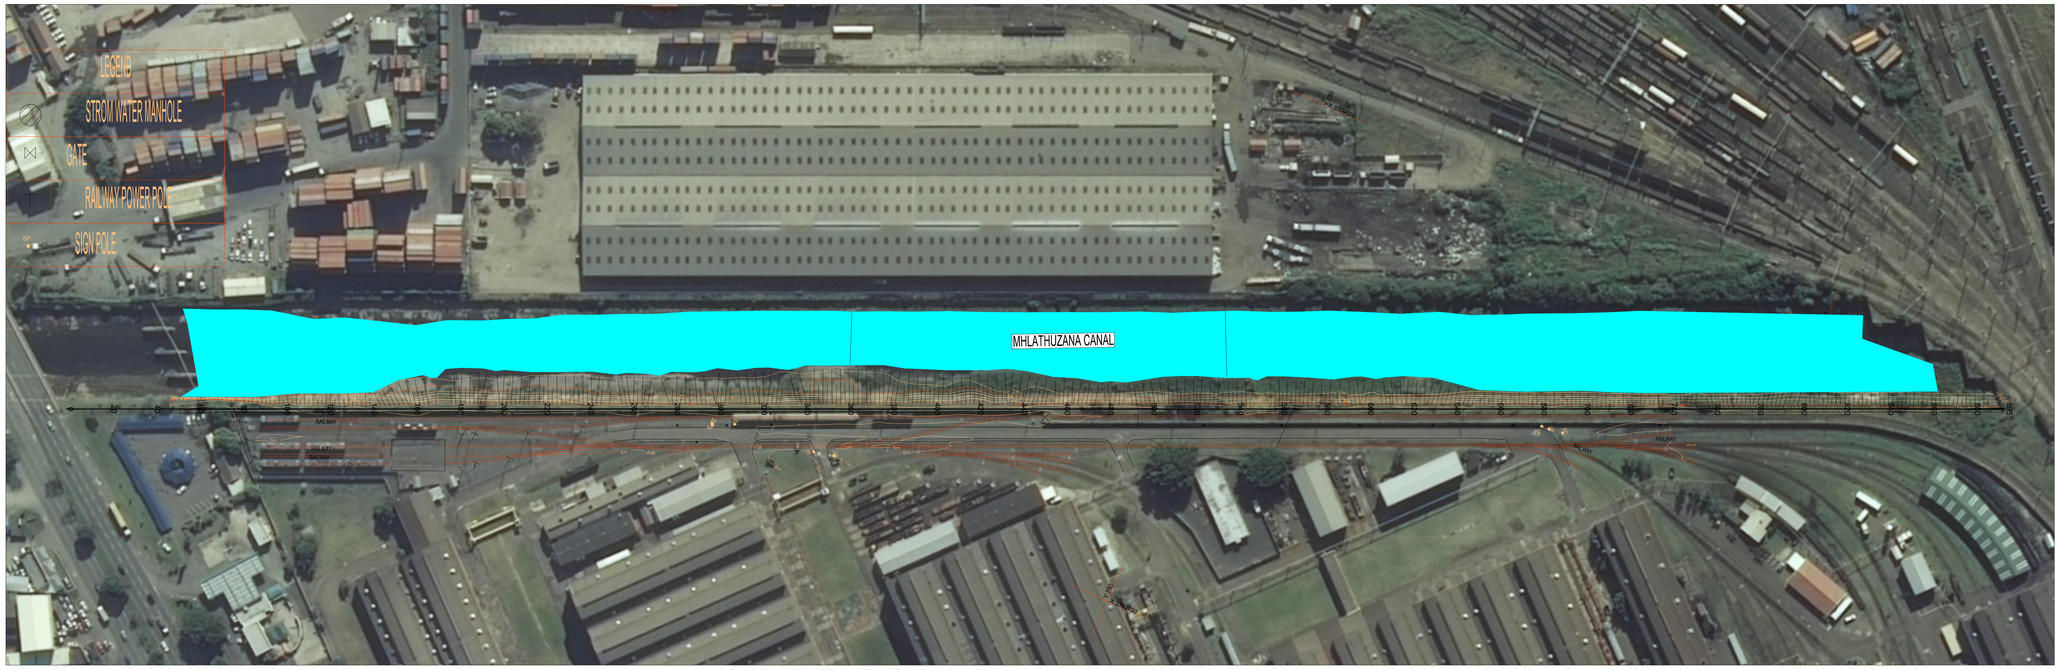


FLOOD MITIGATION STRUCTURE LAYOUT PLAN

Scale 1:100

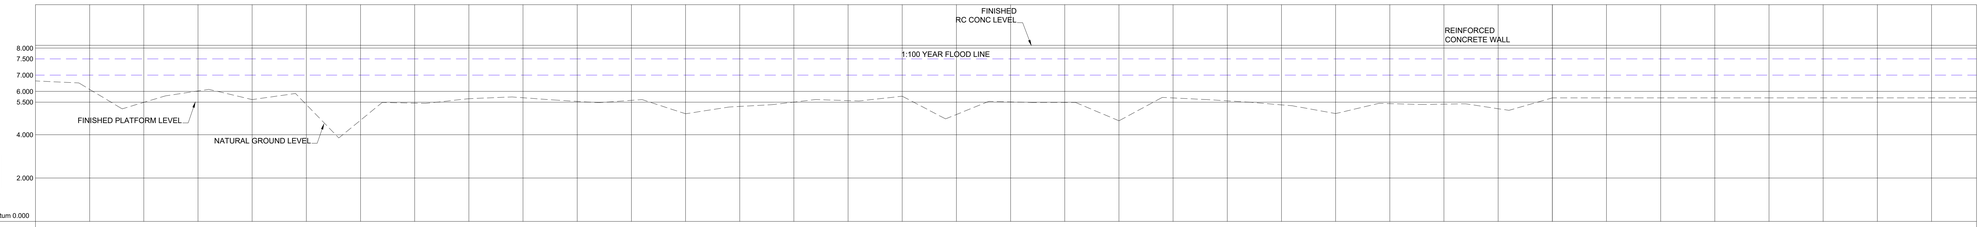

| | | |