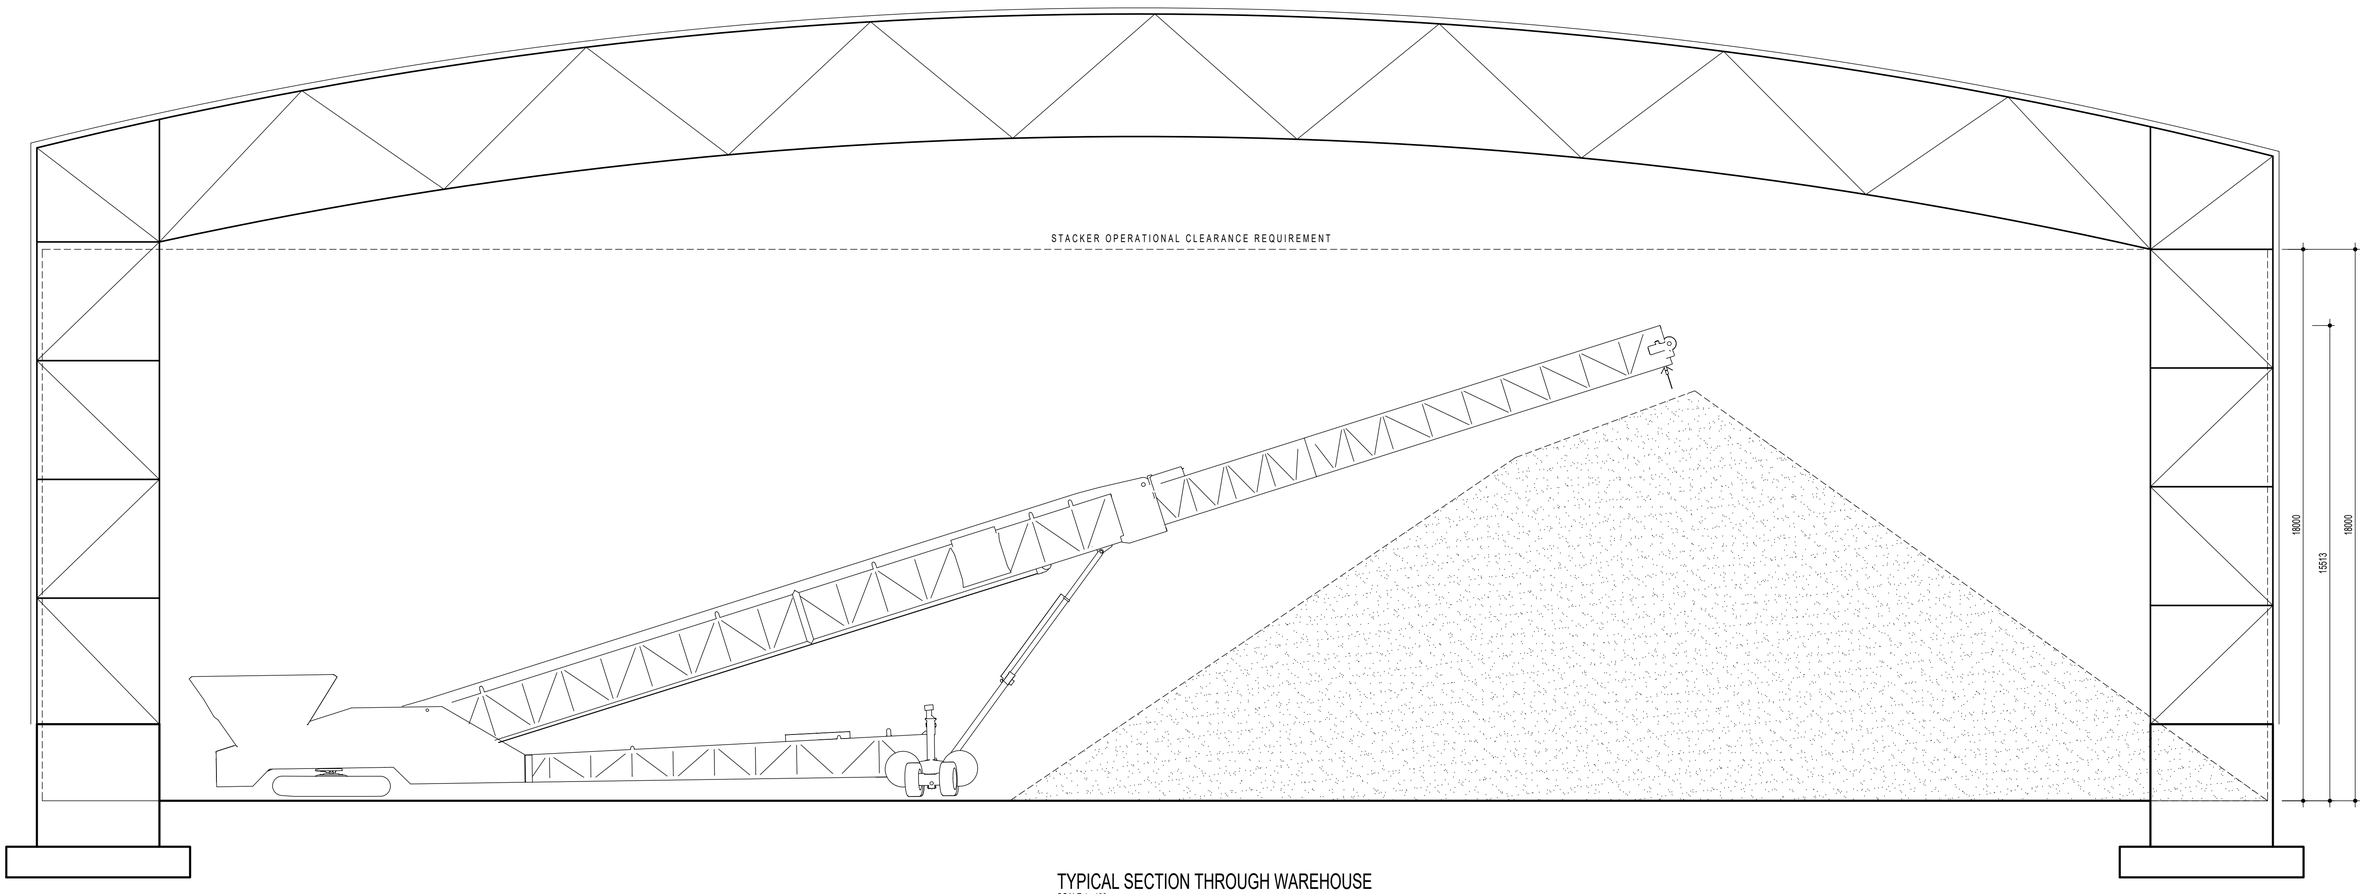


TYPICAL SECTION THROUGH WAREHOUSE
SCALE 1 : 100

DRAWING NO.	REFERENCE
.	.

REFERENCE DRAWINGS

NOTES

1. DO NOT SCALE DRAWING - ONLY DIMENSIONS SHOWN TO BE USED.

2. THE CONTRACTOR SHALL VERIFY ALL CONDITIONS, DIMENSIONS AND LEVELS ON THE SITE AND NOTIFY THE NEC SUPERVISOR OF ANY VARIATIONS BEFORE CONSTRUCTION.

NO.	DESCRIPTION	BY	CHKD	APPD	DATE
.	.	.	.	.	.

REVISIONS

This Document including all design and information therein is Confidential Intellectual Property of Transnet.
Copyright and all other rights are reserved by Transnet. This Document may only be used for its intended purpose.

CONTRACTOR / CONSULTANT			
TITLE	NAME	SIGN	DATE
.	.		. . .
.	.		. . .
.	.		. . .
.	.		. . .
.	.		. . .

OPERATING DIVISIONS			
TITLE	NAME	SIGN	DATE
.	.		. . .
.	.		. . .
.	.		. . .
.	.		. . .
.	.		. . .

TRANSNET CAPITAL PROJECTS			
TITLE	NAME	SIGN	DATE
DRAWN	.		. . .
CHECKED	.		. . .
DESIGNED	.		. . .
CHECKED	.		. . .
.	.		. . .
.	.		. . .
.	.		. . .

PR.ENG. / PR.TECH./PR. ARCH		
NAME	.	DATE
SIGNATURE		. . .
REG. NUMBER	.	
SCALE :	A0	

Transnet Capital Projects
TRANSNET LTD (TRADING AS TRANSNET CAPITAL PROJECTS) : REG. NO. 1990/000900/30
237 MAHATMA GANDHI ROAD
DURBAN
P.O. BOX 31683, DURBAN
TEL: 031 361 1696
FAX: 0866 770815

PORT OF SALDANHA

3rd MANGANESE WAREHOUSE, MULTI-PURPOSE TERMINAL CONCEPT : TYPICAL SECTION

PROJECT NUMBER	OD	FBS	DIS	TYPE	DRAWING NO.	SHEET	REV	ID
. . . . .	.	. . .	.	. . .	. . . .	. .	.	TD