


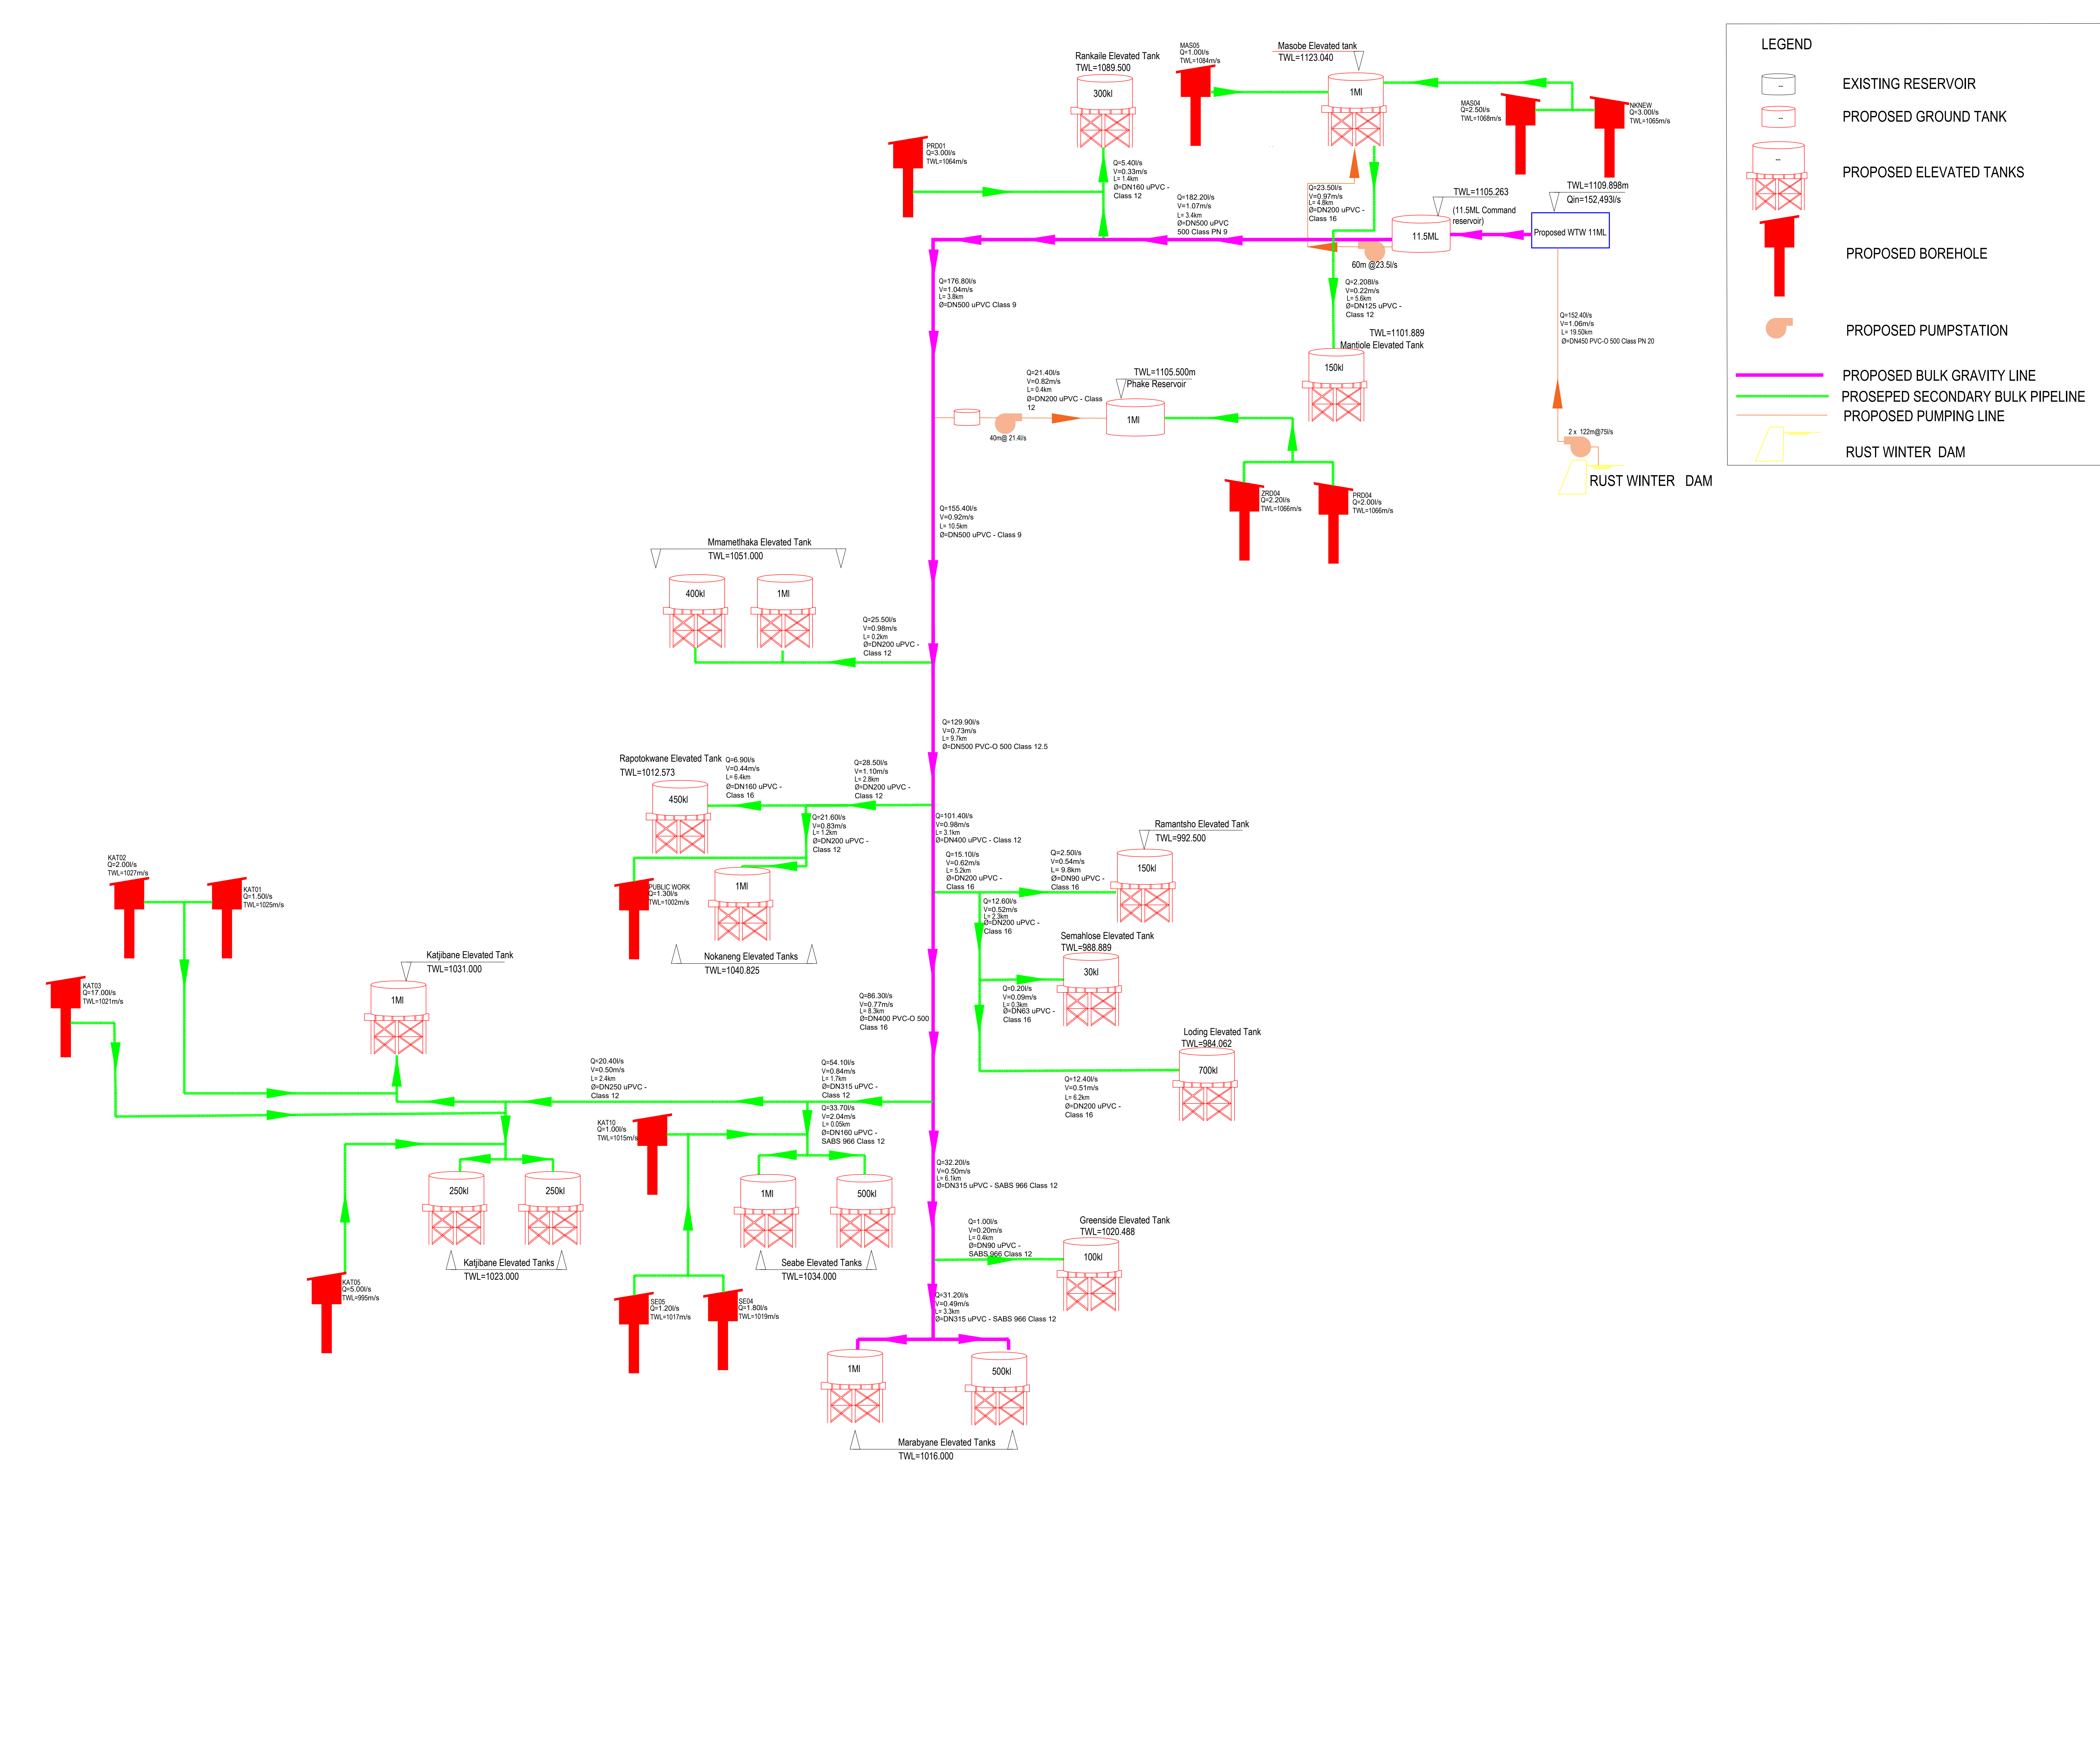

FUNDER:

Department of Water and Sanitation



water & sanitation
Department:
Water and Sanitation
REPUBLIC OF SOUTH AFRICA

Physical Address :
155 Francis Baard Street
Pretoria
0001
South Africa

Postal Address :
Private Bag X313
Pretoria
0001
South Africa

CLIENT:

Nkangala District Municipality



Physical Address :
155 Francis Baard Street
Pretoria
0001
South Africa

Postal Address :
Private Bag X313
Pretoria
0001
South Africa

Telephone Number :
: (011) 249 2000

Telephone Number :
: (011) 249 2000

ENGINEER:

KUFANIKIWA
CONSULTING



Physical Address :
11 Derby Place
Duty Drives Office park
Woolville

Postal Address :
Private Bag X313
Pretoria
0001
South Africa

Telephone Number :
: (011) 701 1008

Telephone Number :
: (011) 701 1008

Facsimile Number :
: (011) 701 1003

Facsimile Number :
: (011) 701 1003

E-mail Address :
: info@kufanikwa.co.za

E-mail Address :
: info@kufanikwa.co.za

Website Link or Address :
: www.kufanikwa.co.za

Website Link or Address :
: www.kufanikwa.co.za

DRAWING REVISIONS

REV	DATE	DRAWN	CHECKED	DESCRIPTION

PROJECT NAME:

WESTERN HIGHVELD BULK WATER
SCHEME

DRAWING TITLE:

SCHEMATIC DRAWING FOR
WESTERN HIGHVELD BULK WATER
SCHEME

RESPONSIBLE PERSONNEL		SIGNATURE	DATE
DESIGNED	S NGCOBO		
DRAWN	L JIYANA		
CHECKED	S MNGADI (PR Tech Eng)		
APPROVED	M NDLOVU (PR Tech Eng)		
SCALE	AS SHOWN		

APPROVED : CLIENT

SIGNATURE		DATE	
PROJECT NUMBER		DRAWING NUMBER	
VU-WTR-21-006		106	
STAGE	SHEET SIZE	SHEET No.	REVISION
TENDER	A0	1 OF 1	0

COPYRIGHT RESERVED