




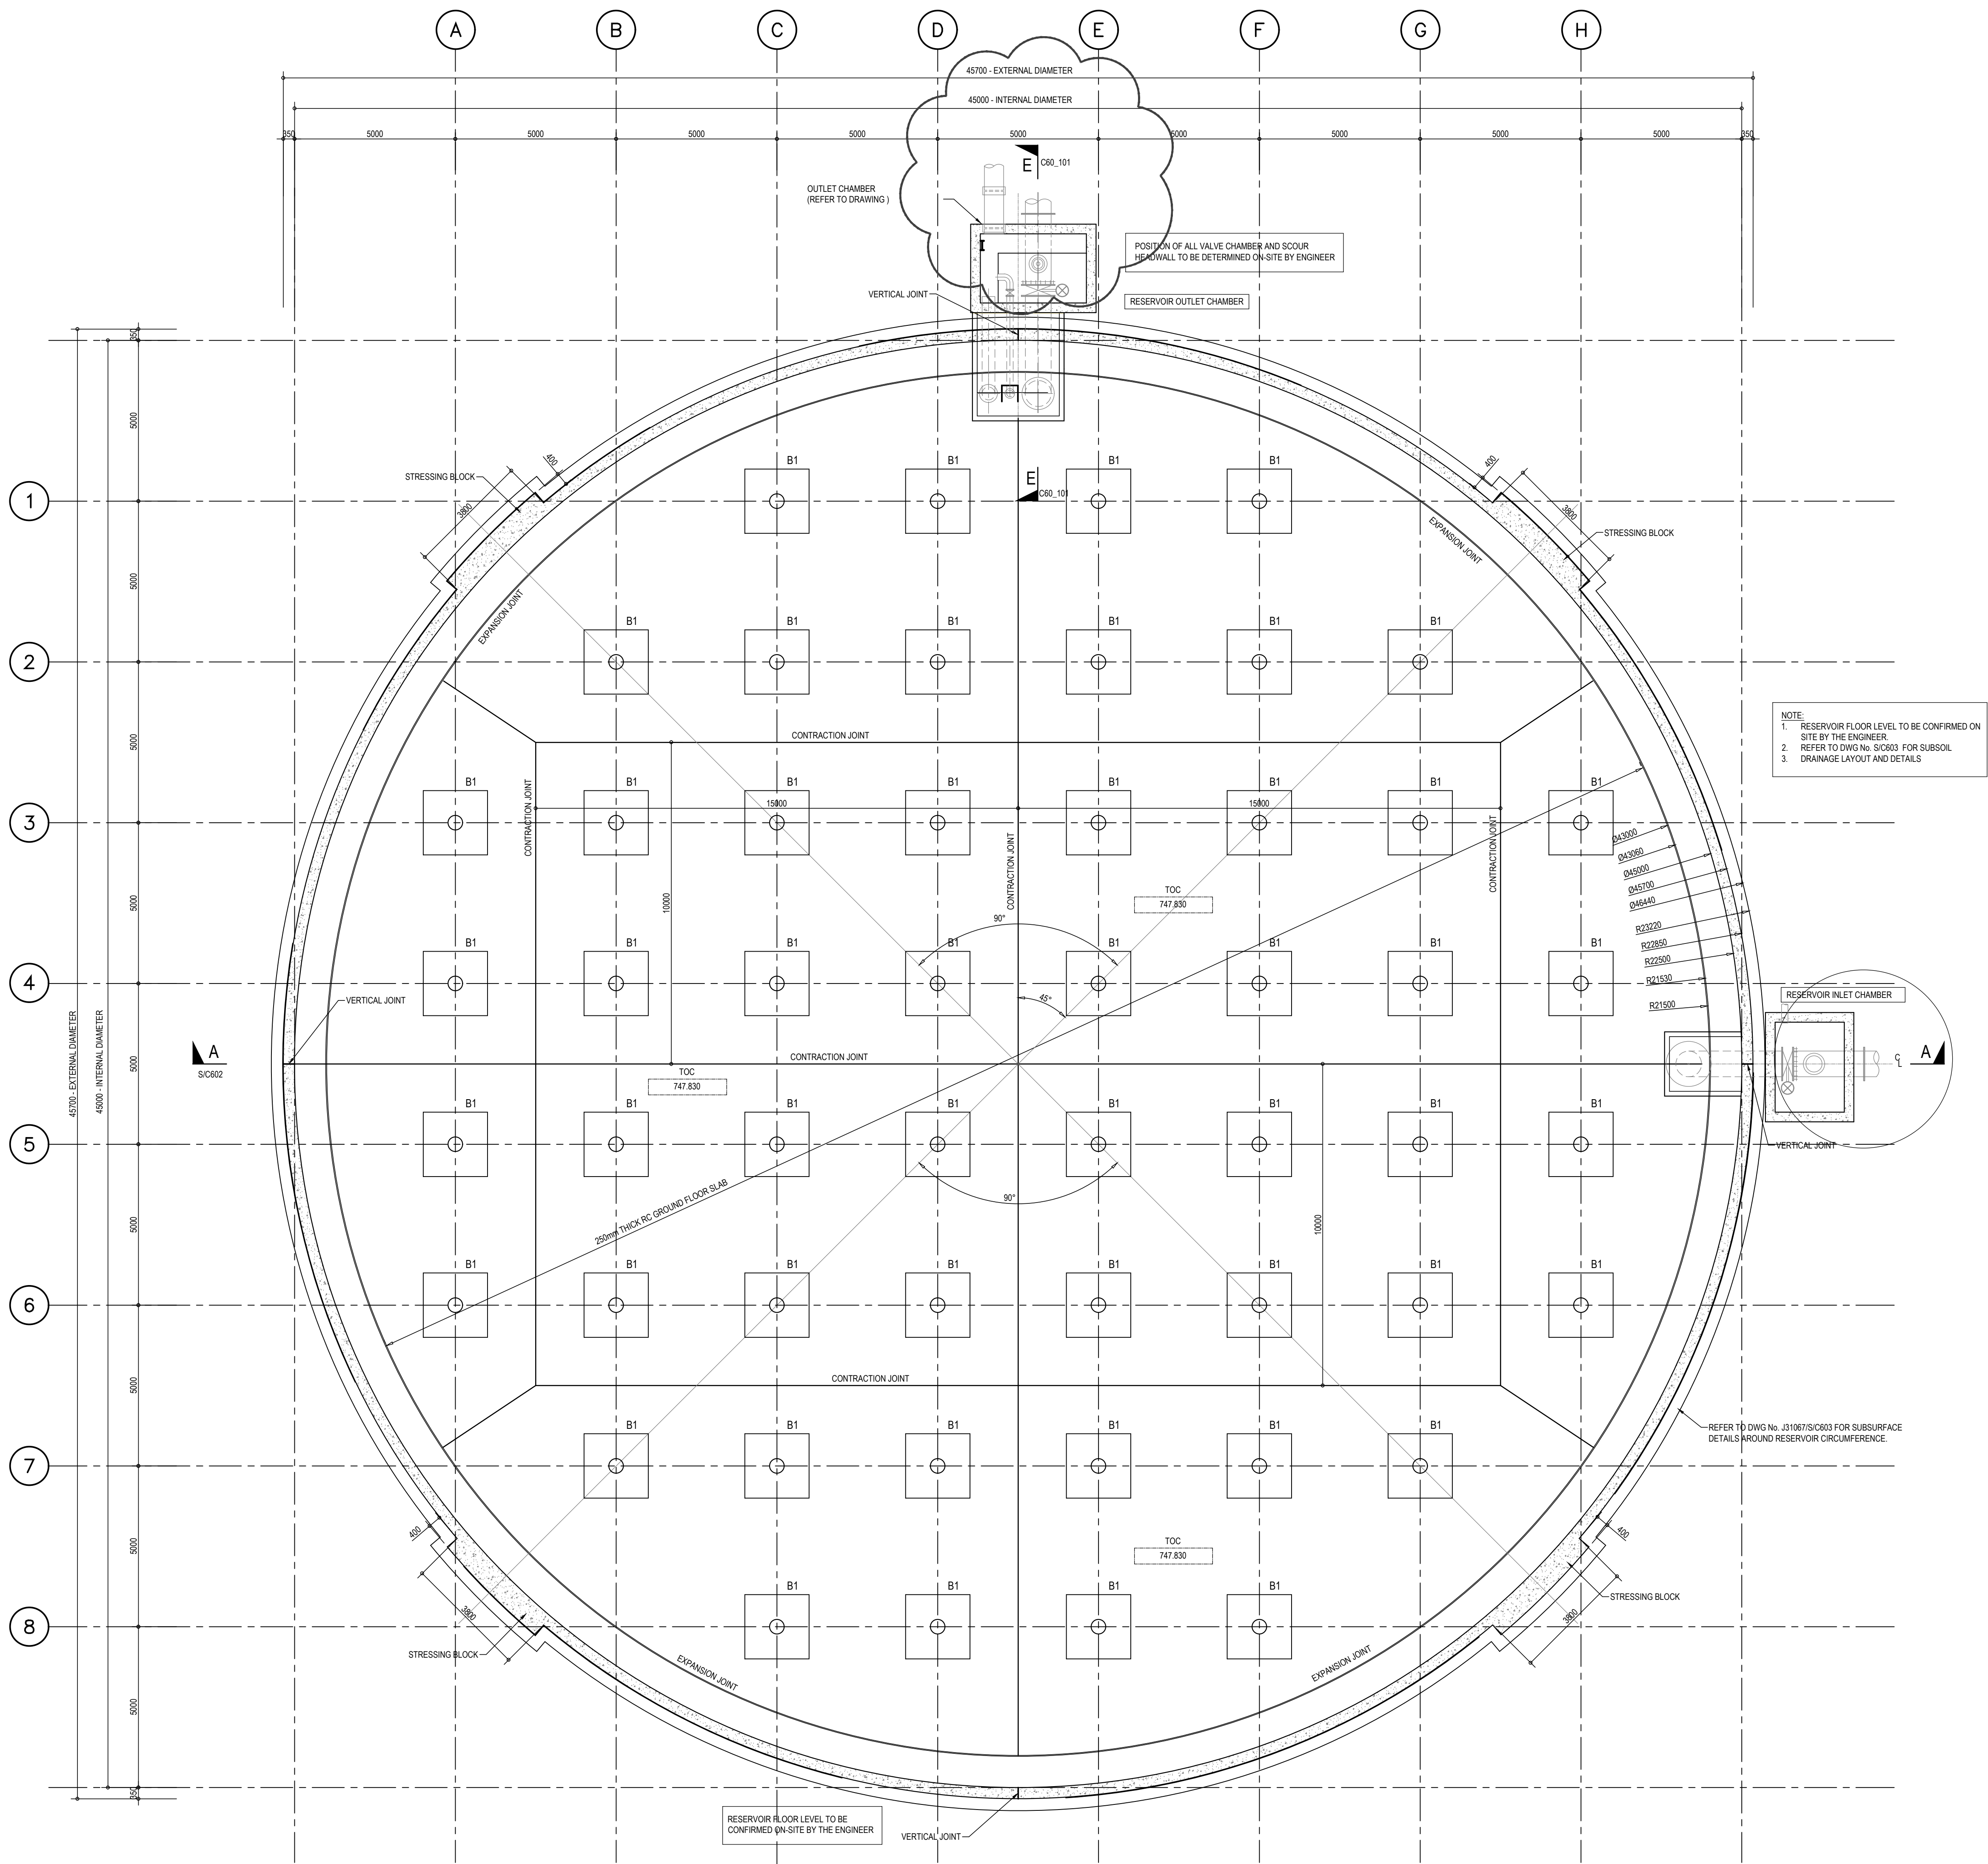



FLOOR LAYOUT PLAN
SCALE 1:100

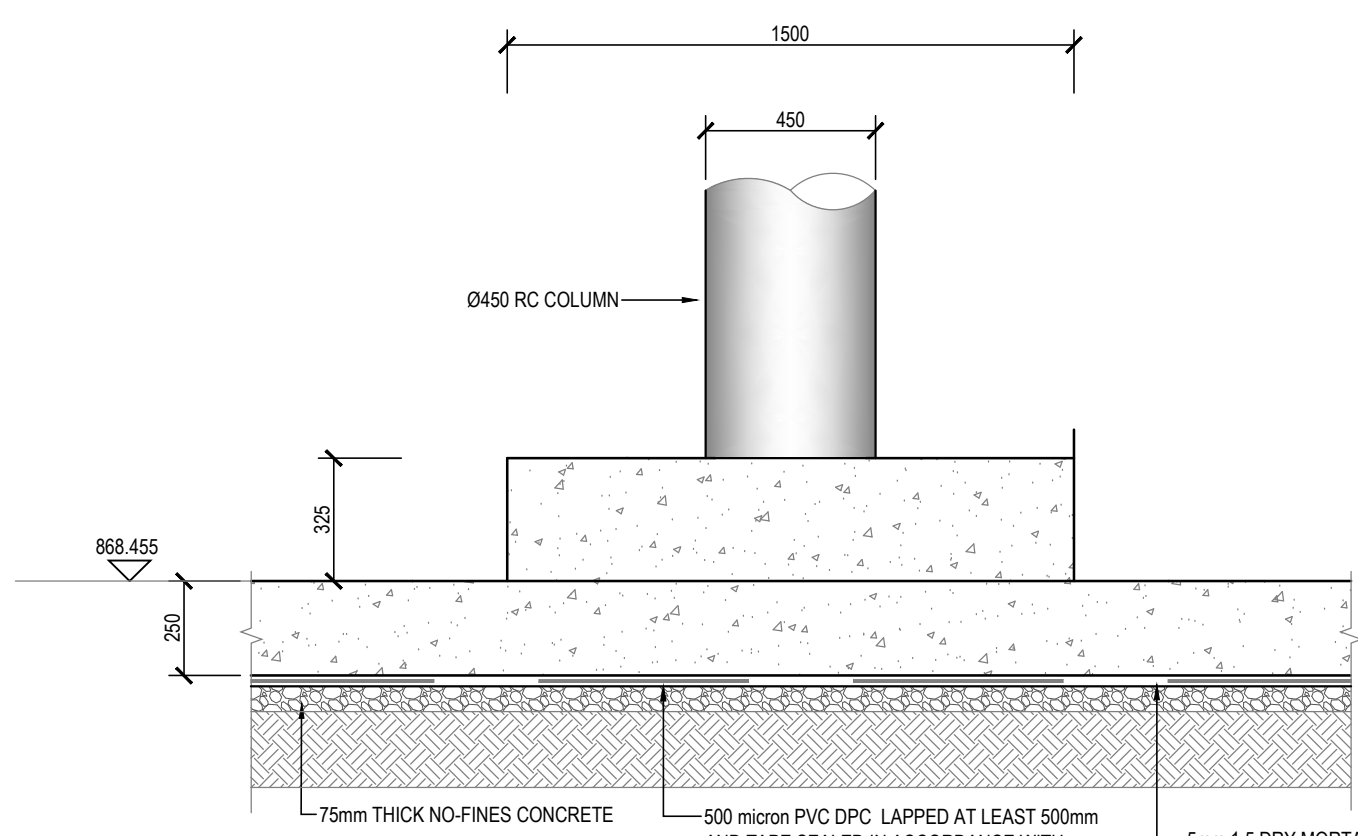

TYPICAL SECTION THROUGH RC COLUMN AND BASE
SCALE 1:20

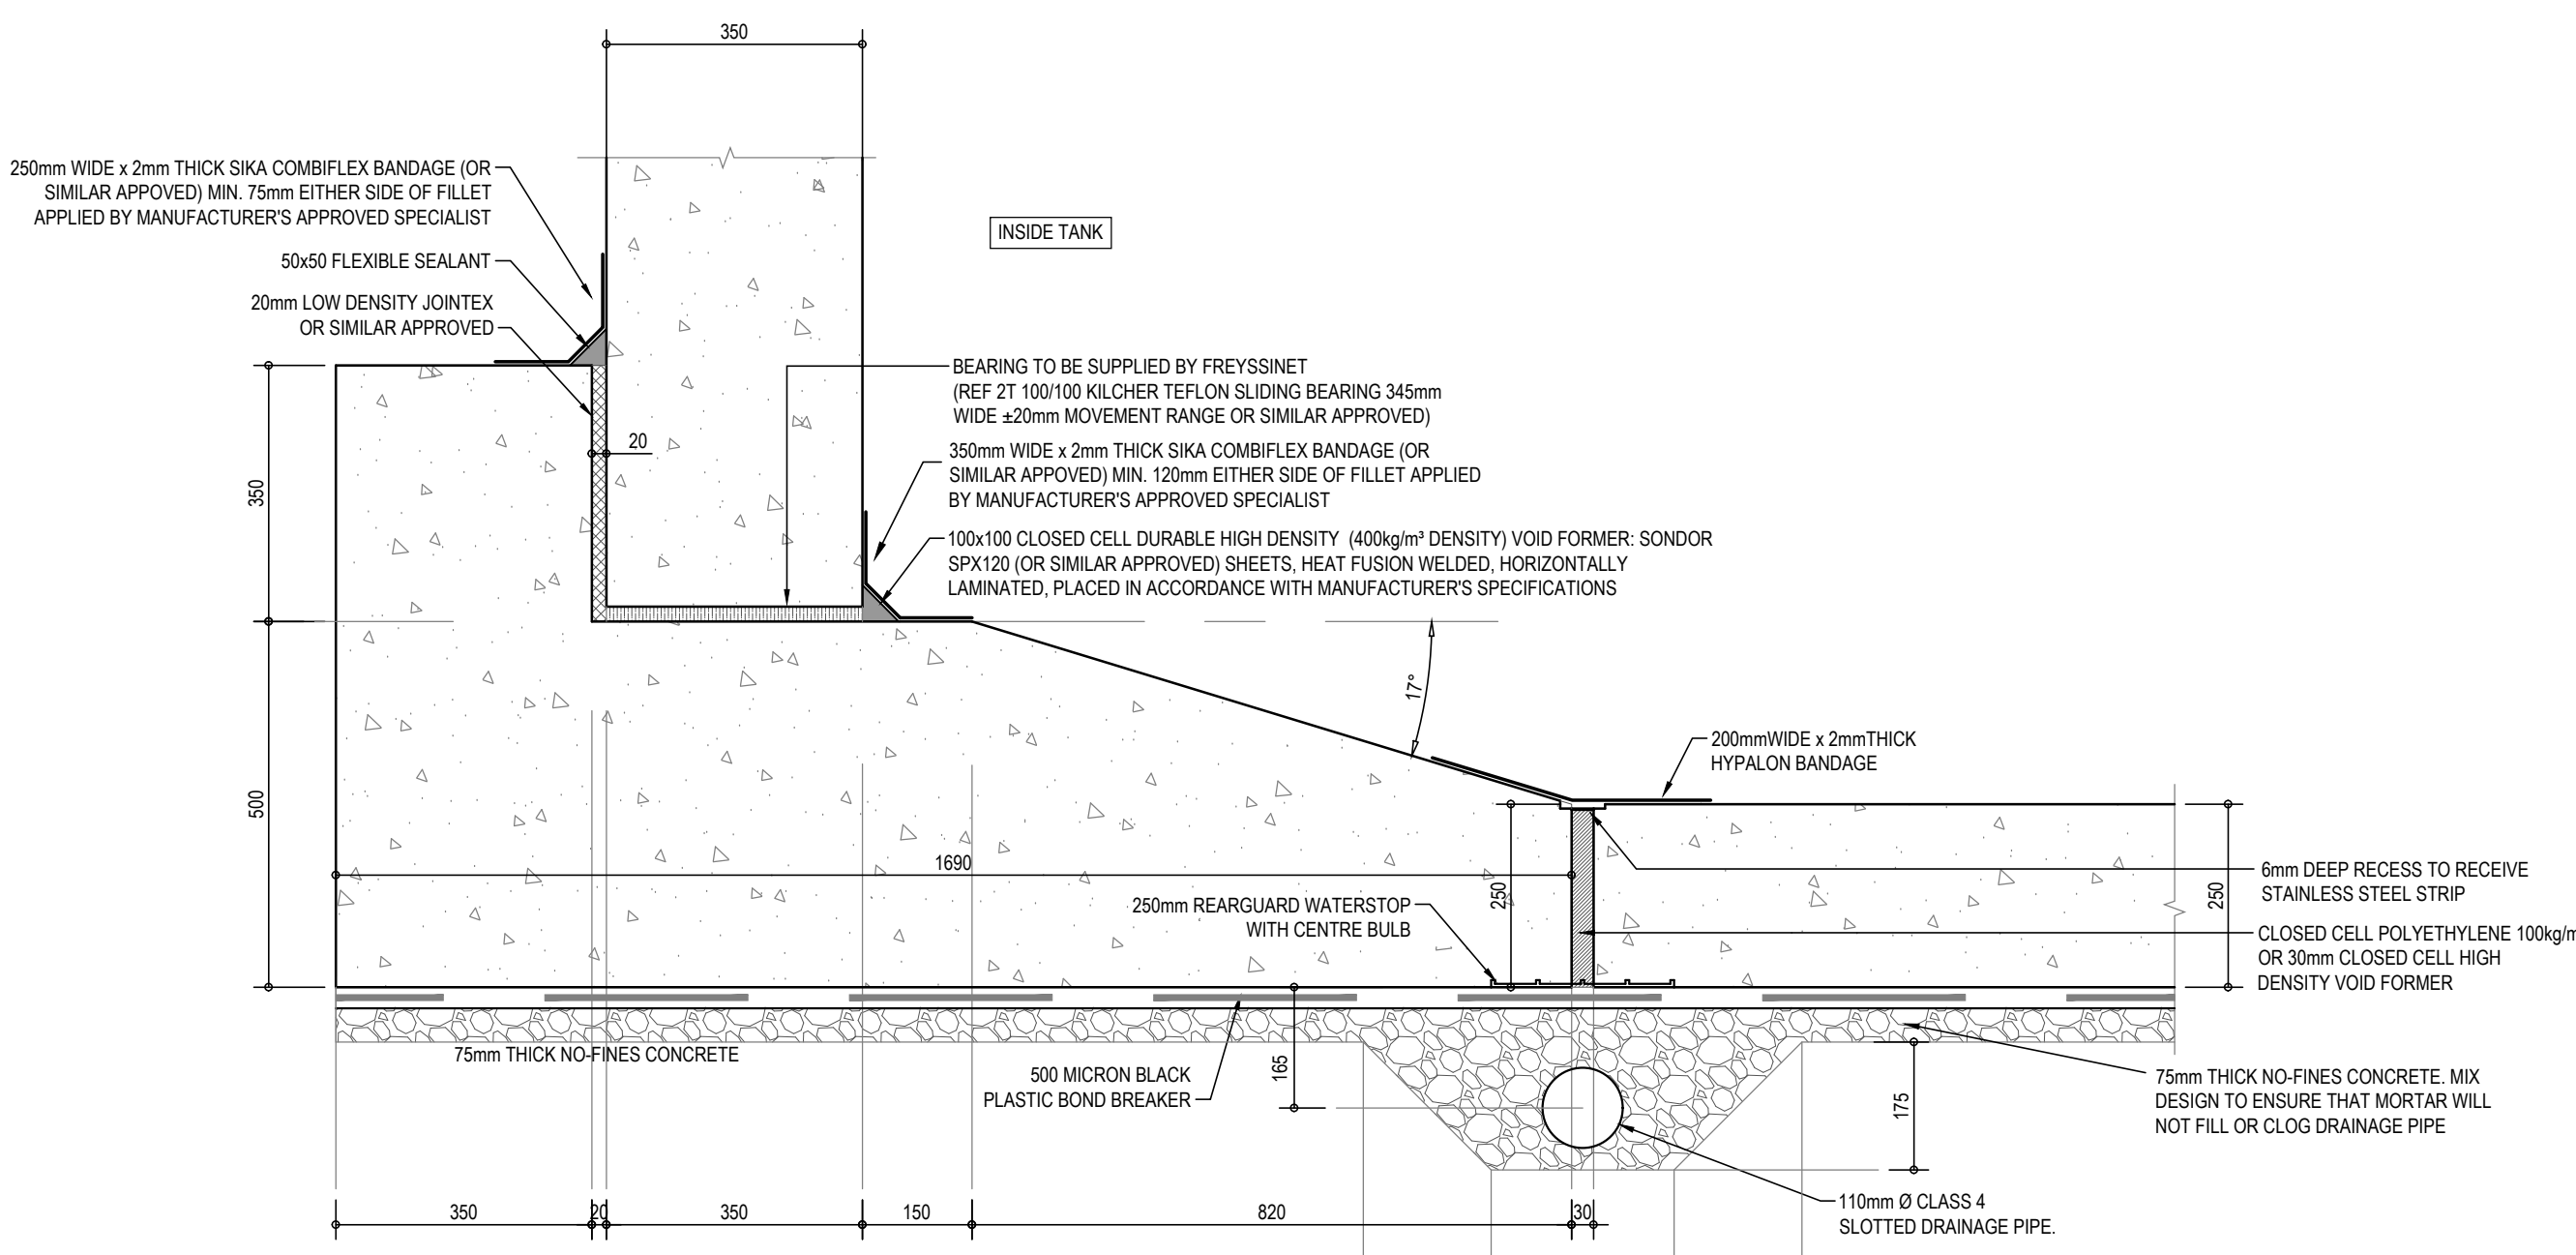

DETAILED SECTION 01
THROUGH FOOTING WITH EXPANSION JOINT
SCALE 1:10

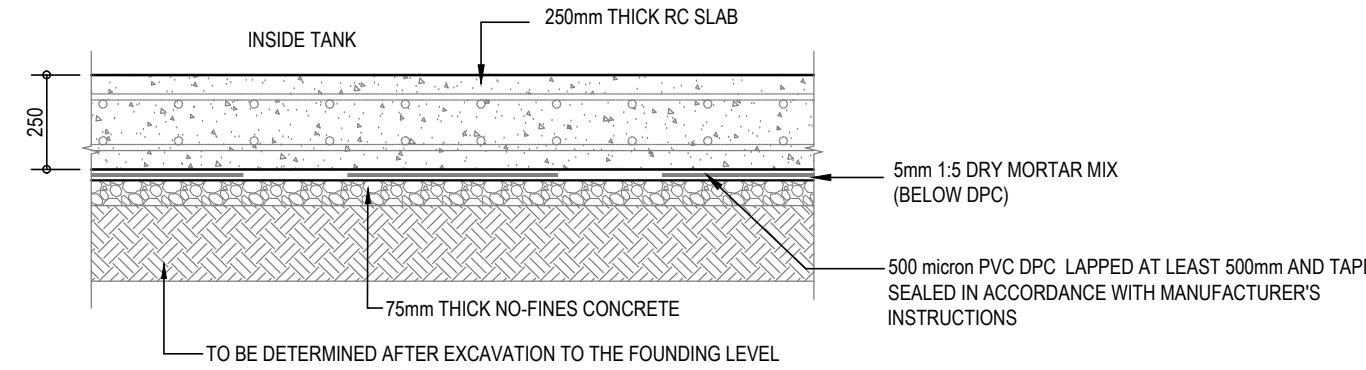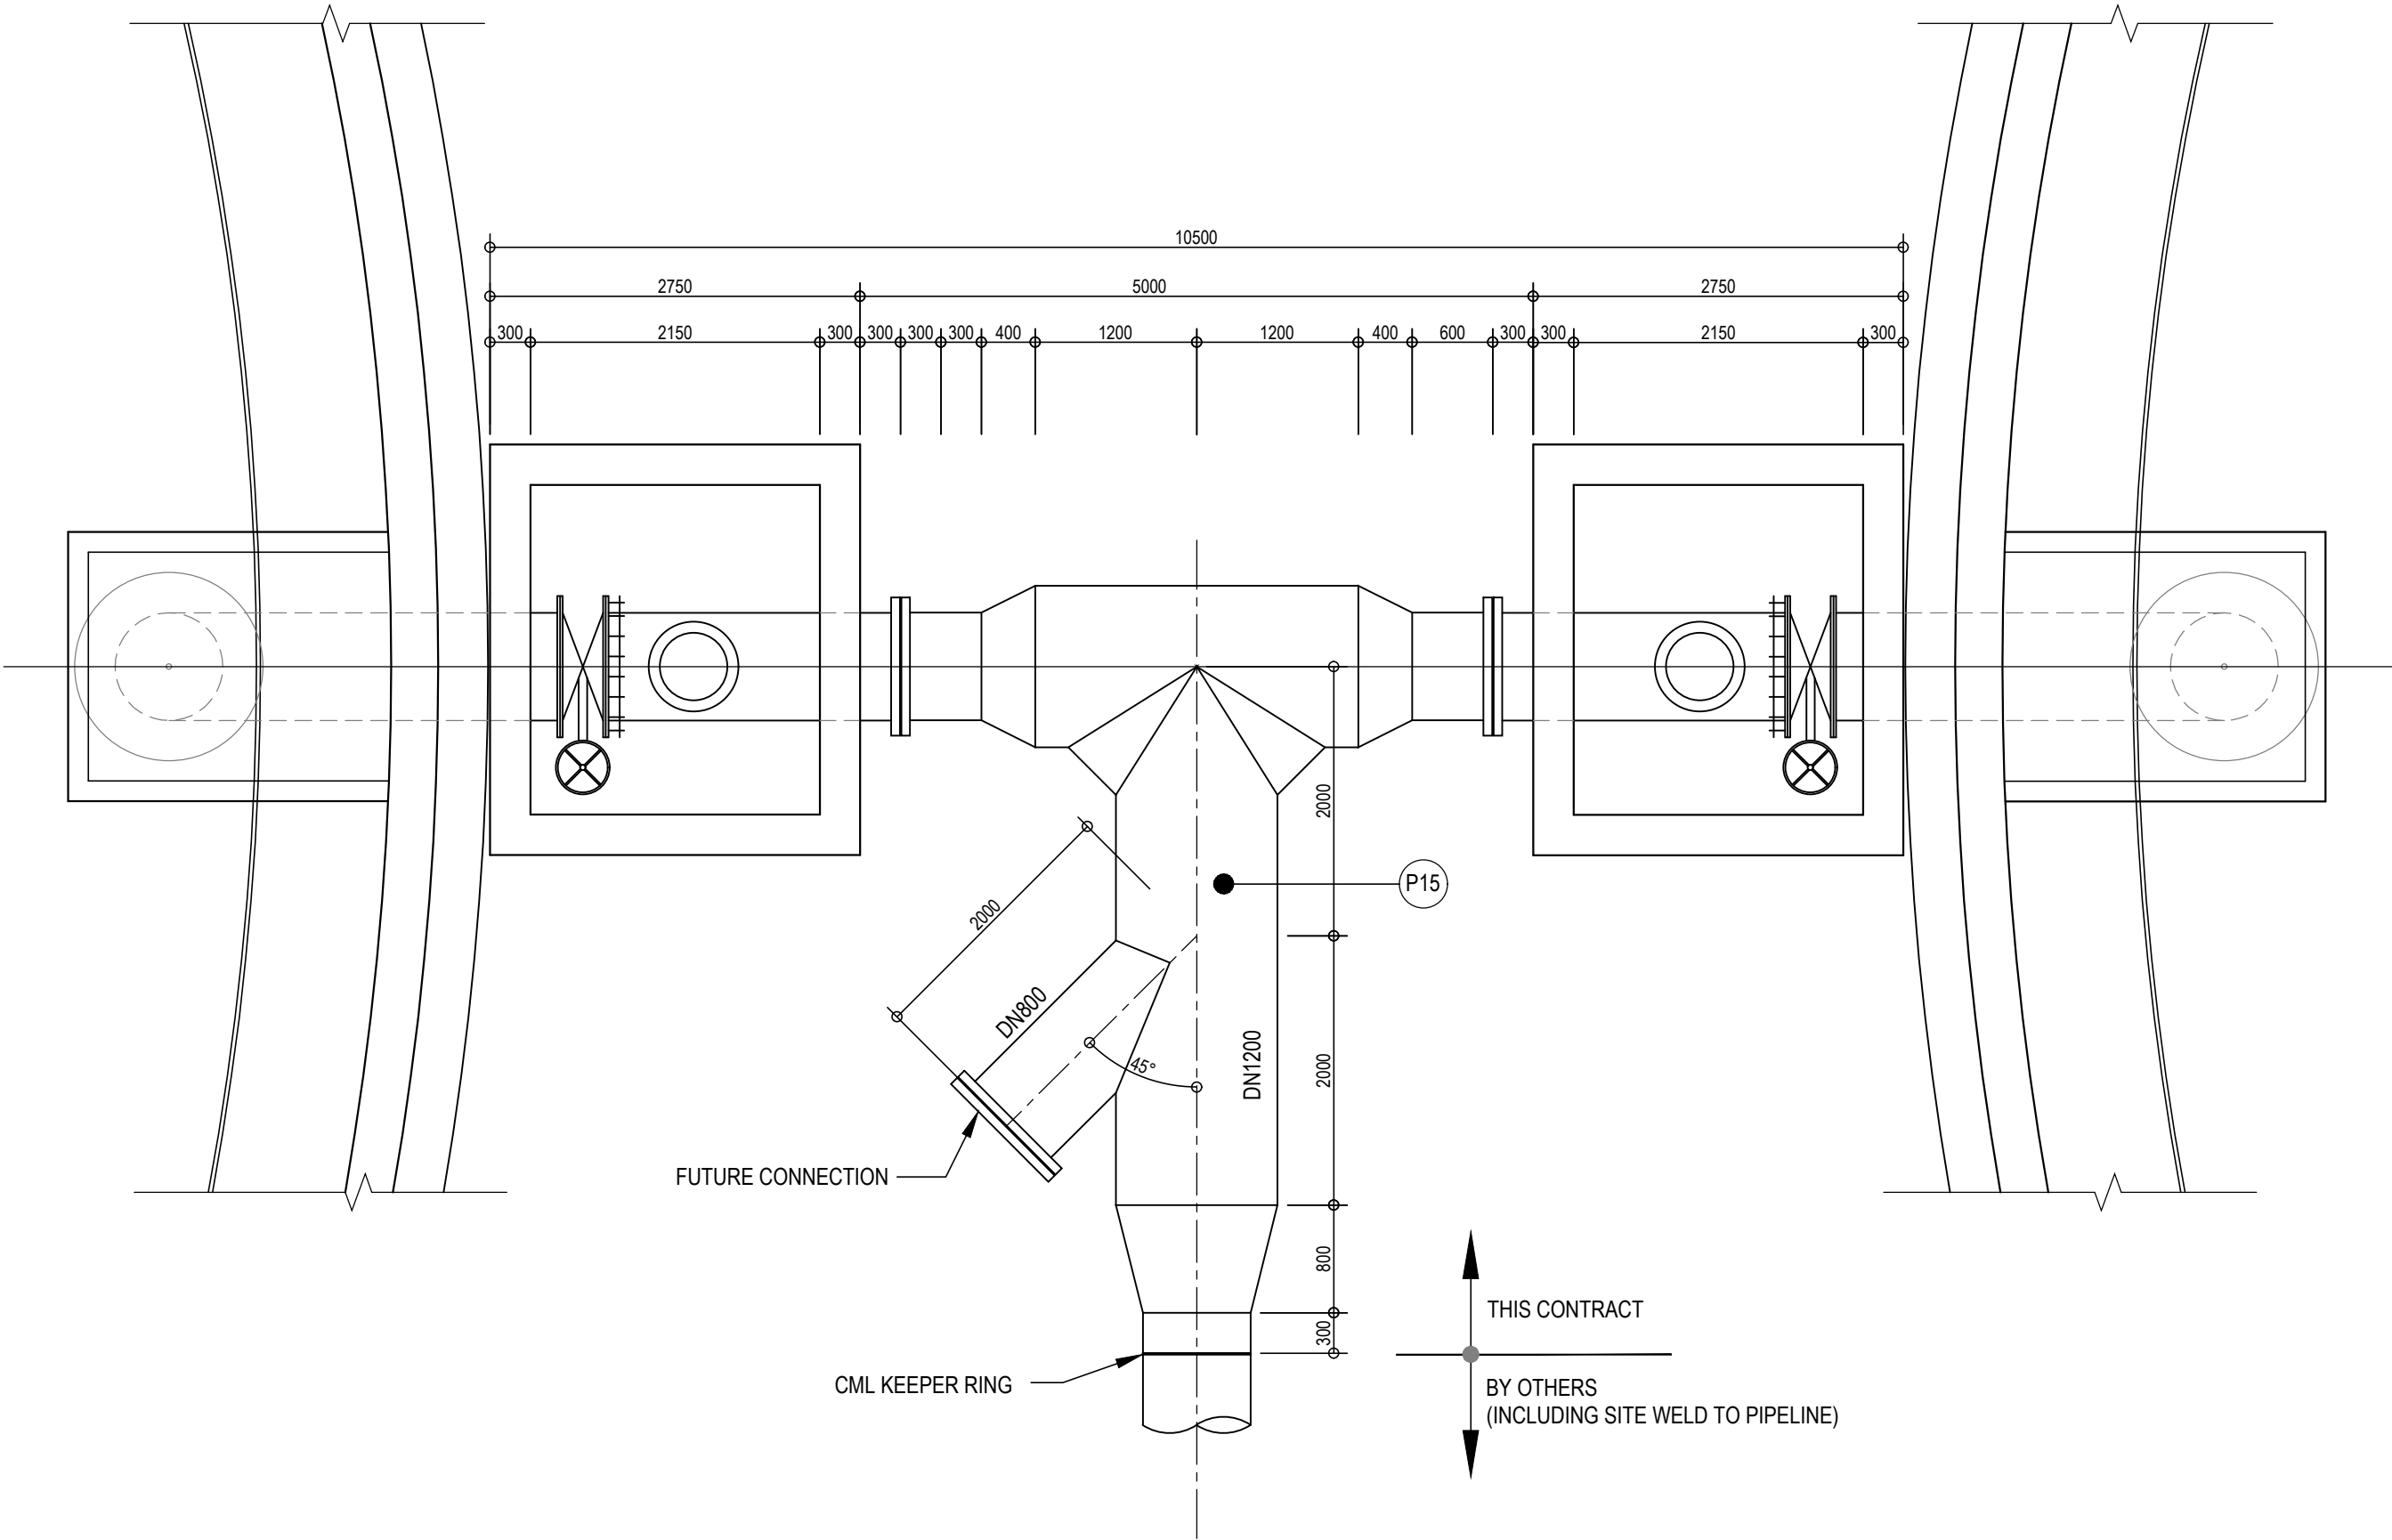

TYPICAL FLOOR DETAIL
SCALE 1:20

FUNDER:

Department of Water and Sanitation



Physical Address:
105 Francis Street
Pretoria
0001
South Africa

Postal Address:
Private Bag X313
Pretoria
0001
South Africa

CLIENT:

Nkangala District Municipality



Physical Address:
2A Water Street
Middelburg
1050
Telephone Number
(013) 249 2000

ENGINEER:



Physical Address:
11 Deyl Place
Deyl Drive Office park
Westville
Telephone Number
(031) 701 1038
Facsimile Number
(031) 701 1063
E-mail Address
www.kufankiwa.co.za
Website Link or Address
info@kufankiwa.co.za

DRAWING REVISIONS				
REV	DATE	DRAWN	CHECKED	DESCRIPTION

PROJECT NAME:

WESTERN HIGHVELD BULK WATER
SCHEME

DRAWING TITLE:

PROPOSED 11.5ML COMMAND
RESERVOIR FLOOR AND SUBSOIL
PLAN

RESPONSIBLE PERSONNEL		SIGNATURE	DATE
DESIGNED	S MASONDO		
DRAWN	L JIYANA		
CHECKED	S MNGADI (PR Tech Eng)		
APPROVED	M NDLOVU (PR Tech Eng)		
SCALE	AS SHOWN		

APPROVED : CLIENT			
SIGNATURE		DATE	
PROJECT NUMBER		DRAWING NUMBER	
VU-WTR-21-006		200	
STAGE		SHEET SIZE	SHEET No. REVISION
TENDER		A0	1 OF 1 0
COPYRIGHT RESERVED			

TENDER