



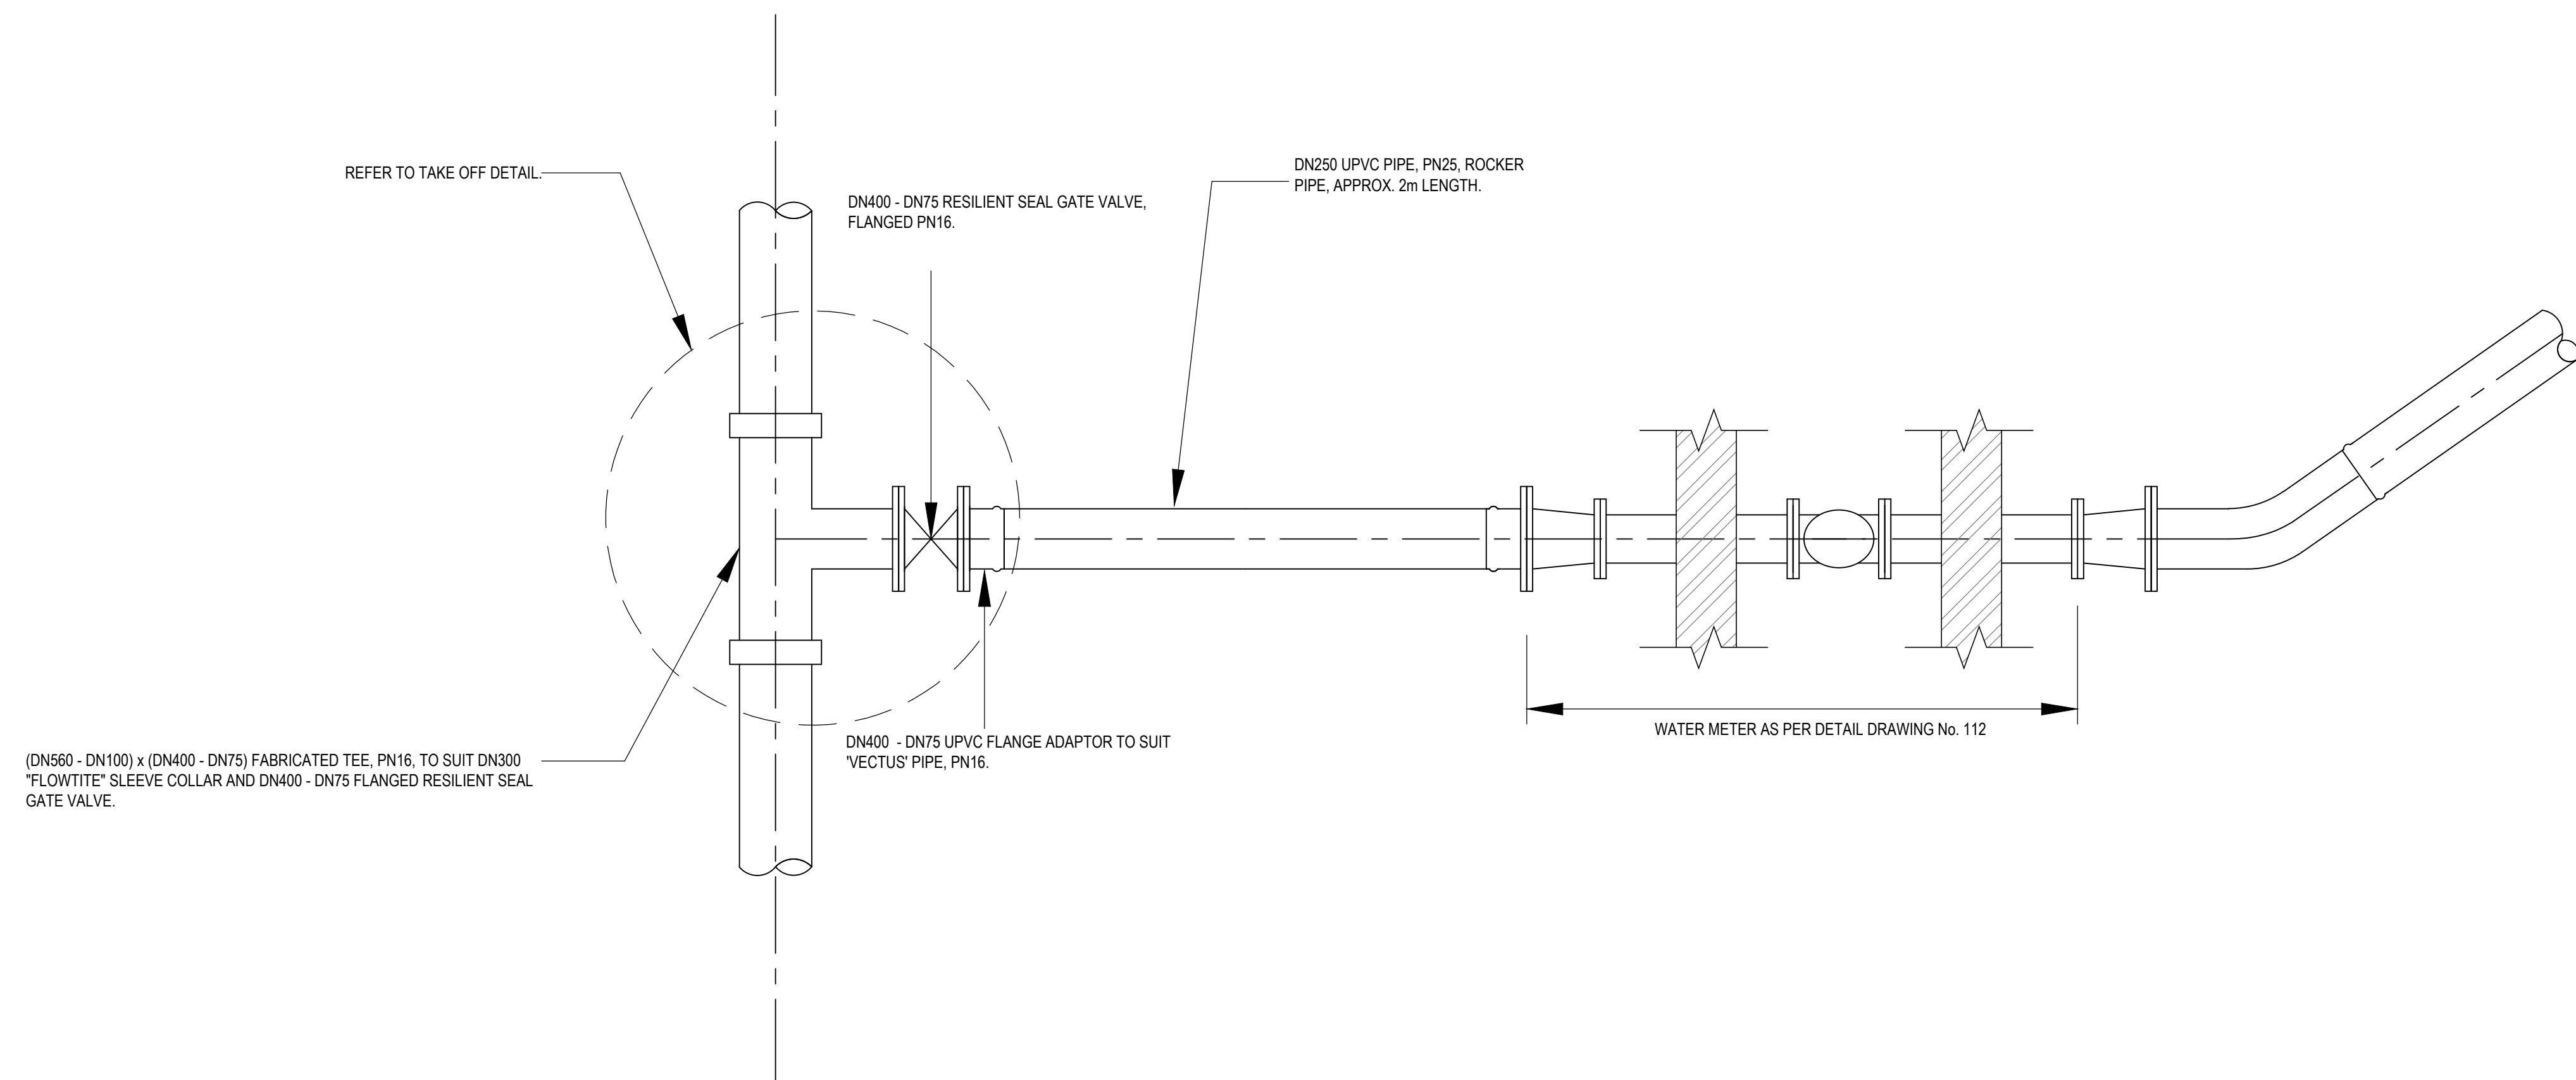

OFF TAKE DETAIL
N.T.S.

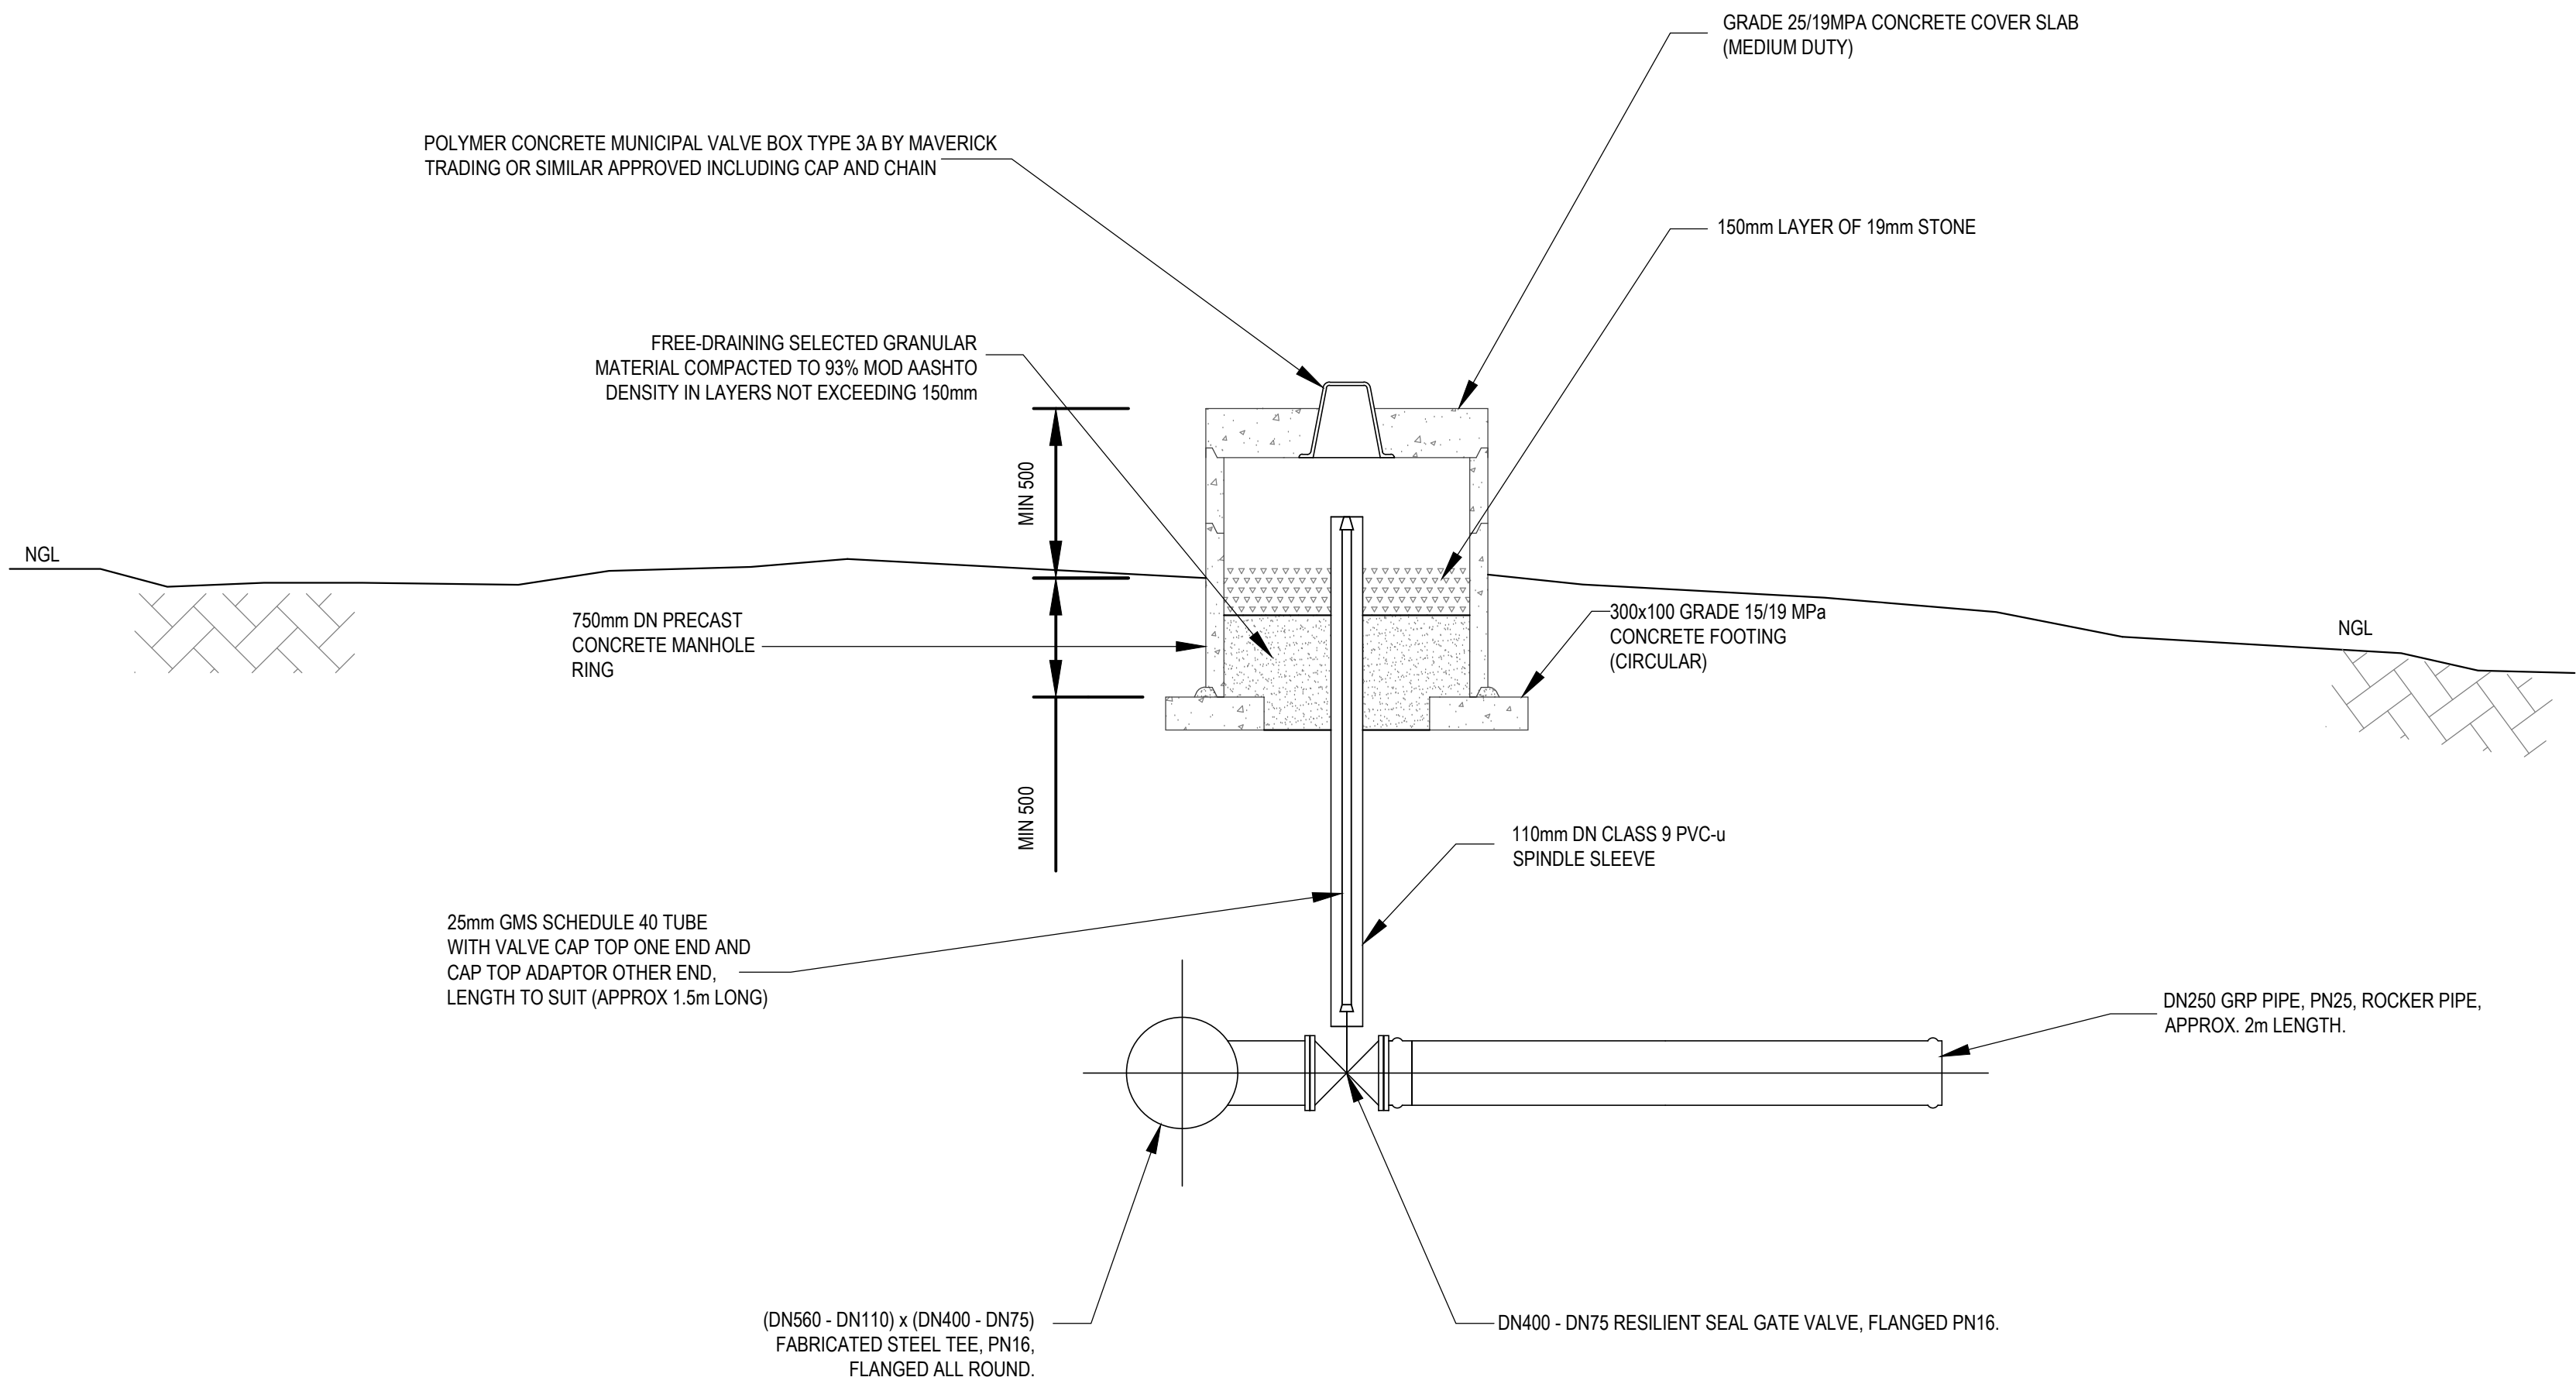

OFF TAKE DETAIL: MH SECTION
N.T.S.

FUNDER:

Department of Water and Sanitation



Physical Address :
150 Francis Street
Pretoria
0001
South Africa

Postal Address :
Private Bag 4313
Pretoria
0001
South Africa

CLIENT:

Nkangala District Municipality



Physical Address :
2A Water Street
Middelburg
1000

Telephone Number : (013) 249 2000

ENGINEER:



Physical Address :
11 Derby Road
Glenview Office park
Wentville

Telephone Number : (031) 701 1038
Facsimile Number : (031) 701 0803
E-mail Address : www.kufanikwa.co.za
Website Link or Address : info@kufanikwa.co.za

DRAWING REVISIONS

REV	DATE	DRAWN	CHECKED	DESCRIPTION

PROJECT NAME:

WESTERN HIGHVELD BULK WATER
SCHEME

DRAWING TITLE:

DETAILS - OFF TAKE DETAIL

RESPONSIBLE PERSONNEL		SIGNATURE	DATE
DESIGNED	S NGCOBO		
DRAWN	L JIYANA		
CHECKED	S MNGADI (PR Tech Eng)		
APPROVED	M NDLOVU (PR Tech Eng)		
SCALE	AS SHOWN		

APPROVED : CLIENT

SIGNATURE		DATE	
PROJECT NUMBER		DRAWING NUMBER	
VU-WTR-21-006		205	
STAGE	SHEET SIZE	SHEET No.	REVISION
TENDER	A0	1 OF 1	0
COPYRIGHT RESERVED			

FOR TENDER